
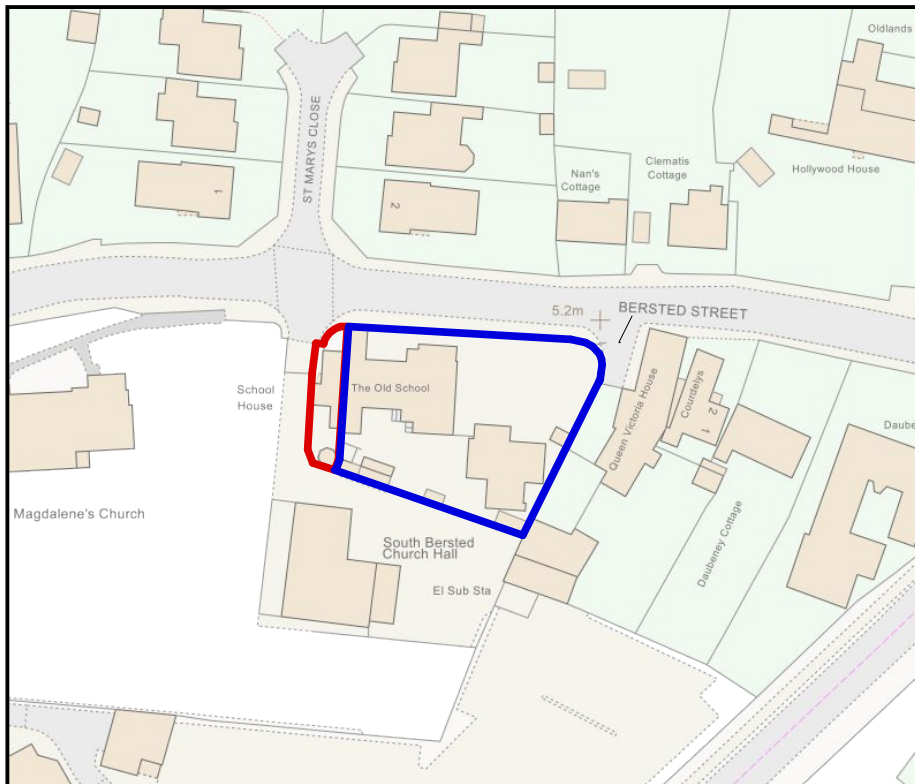


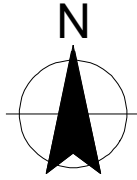

Reproduced from or based upon 2009 Ordnance Survey 1:1250 or 1:2500 mapping with permission of the Controller of HMSO © Crown Copyright reserved. Unauthorised reproduction infringes Crown copyright and may lead to prosecution or civil proceedings

Location (Site) Plan (Extract from Ordnance Survey) Scale 1:1250

Outlined in red shows the boundary of School House in Bersted Street.
Outlined in blue shows the boundary of the Old School in Bersted Street.

All dims and details to be checked on site prior to any commencement of work. This plan is not a full specification or schedule of work and has been produced solely for the purpose of obtaining the necessary local authority consents/approvals For Party Wall etc. Act 1996 see Government booklet or website.	Status:		Client: Mrs T Betes Old School Nursery Old School Bersted Street Bognor Regis West Sussex PO22 9QE	Revision: A	Project: Change of use
	Preliminary	☐ Tender ☐		Scale: 1:1250@A4	Content: Site Location Plan
	Planning	☒ Construction ☐		Date: July 18	
	Building Regulations	☐ As Built ☐		Dwg No: TB1sp	