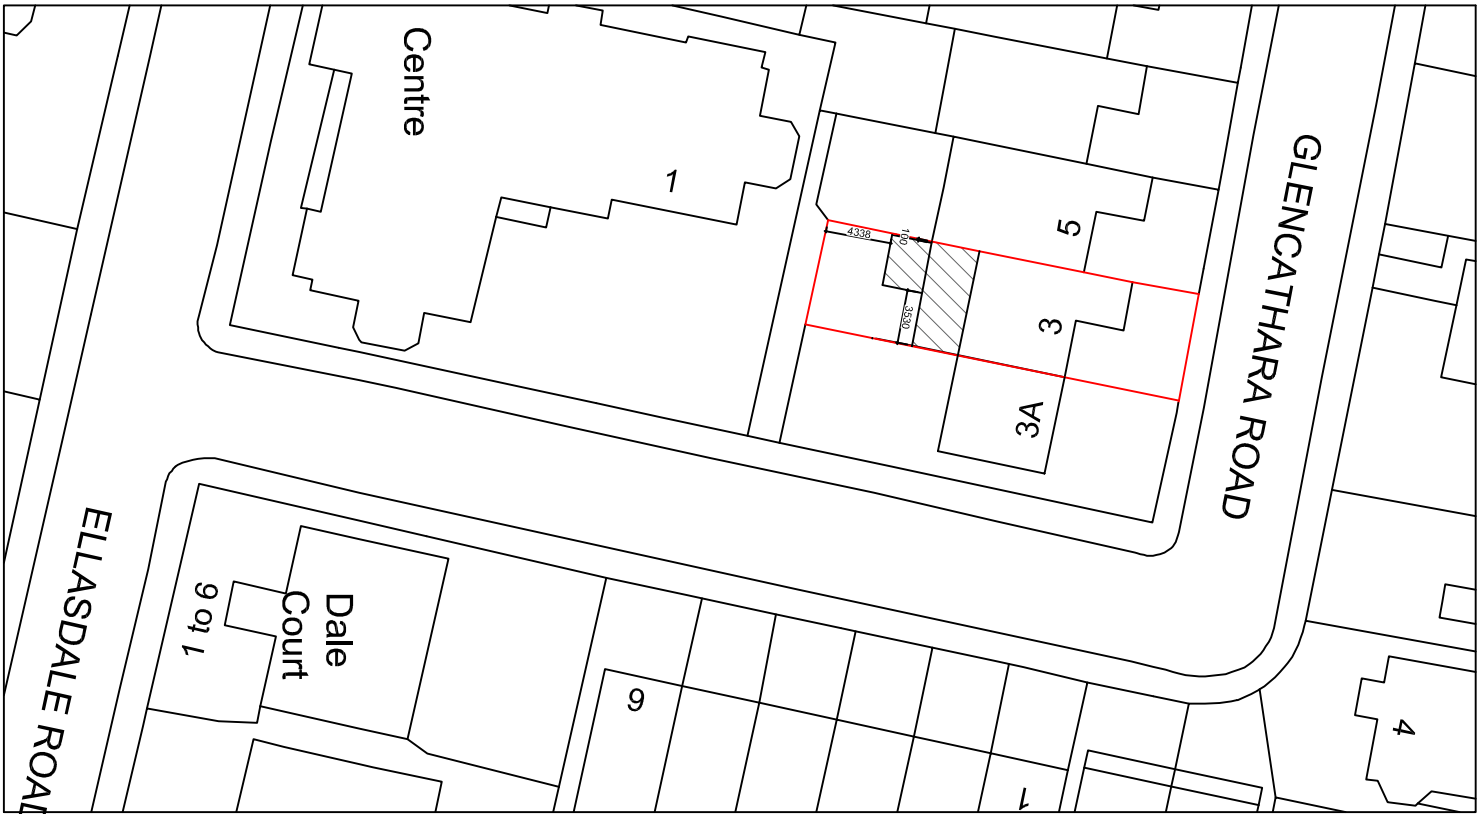


Your Home Plans Ltd
Chichester Enterprise Centre, Terminus
Road, Chichester, PO19 8TX
01243 908064
june@yourhomeplans.co.uk

3 GLENCAUTHARA ROAD
BOGNOR REGIS
WEST SUSSEX
PO21 2SF

Block Plan

Project Number:	3GLE-21	Drawing No:
Date:	17th September 2021	01
Drawn By:	Your Home Plans Ltd	
Checked By:	JEG	Scale: 1:500 A3