


ARUN DISTRICT COUNCIL				
No.	BR	225	07	
Received				
20.7.07				

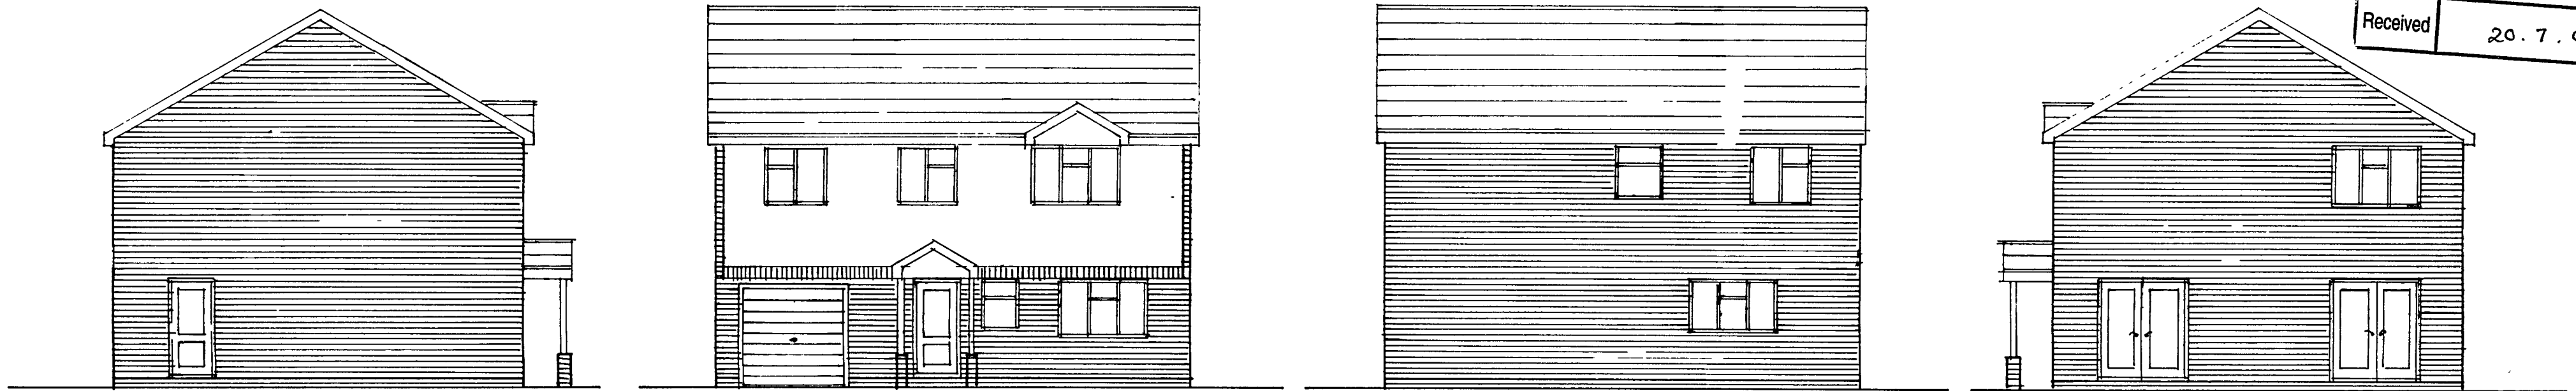


side [plot 1]

front

1:100


rear

side

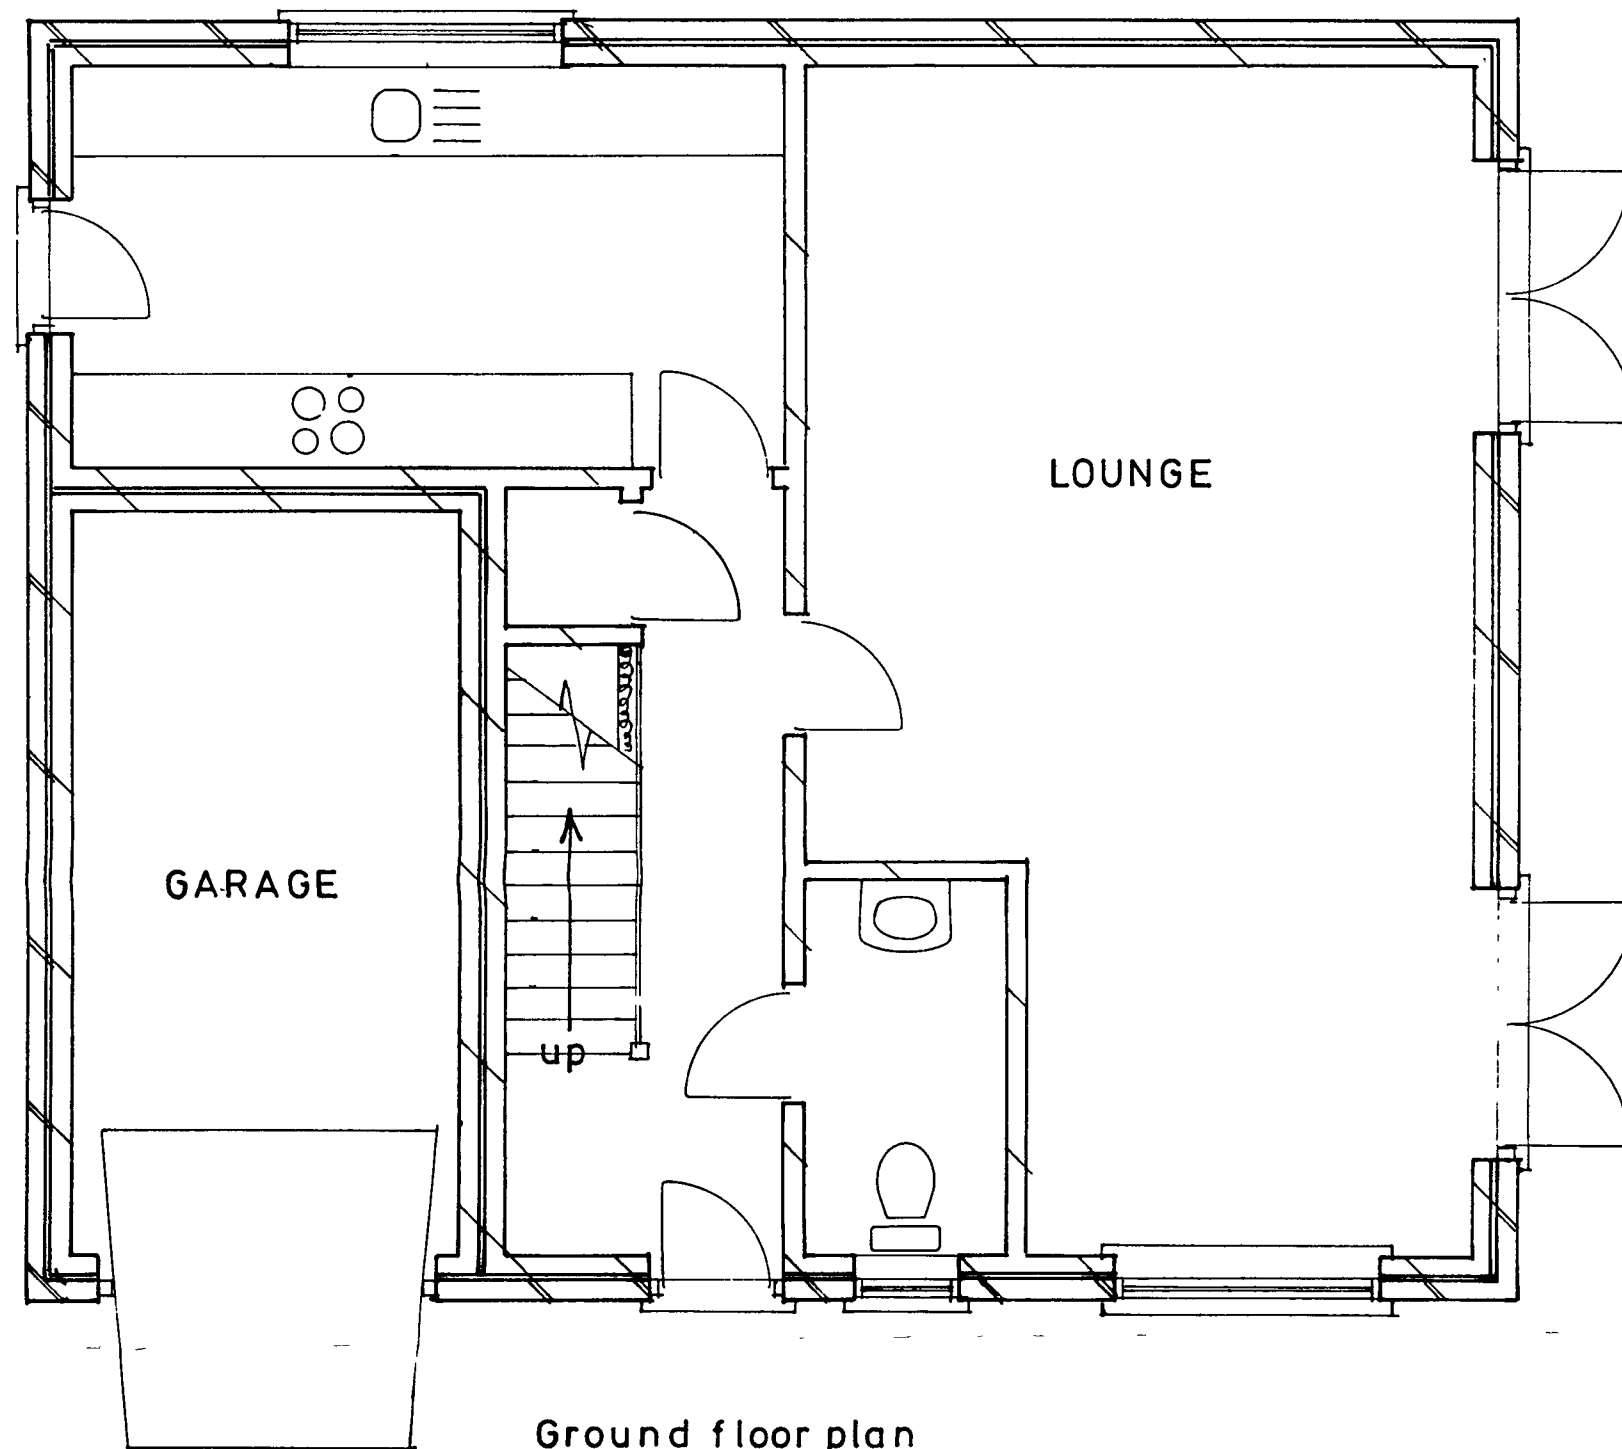

Ground floor plan

1:50

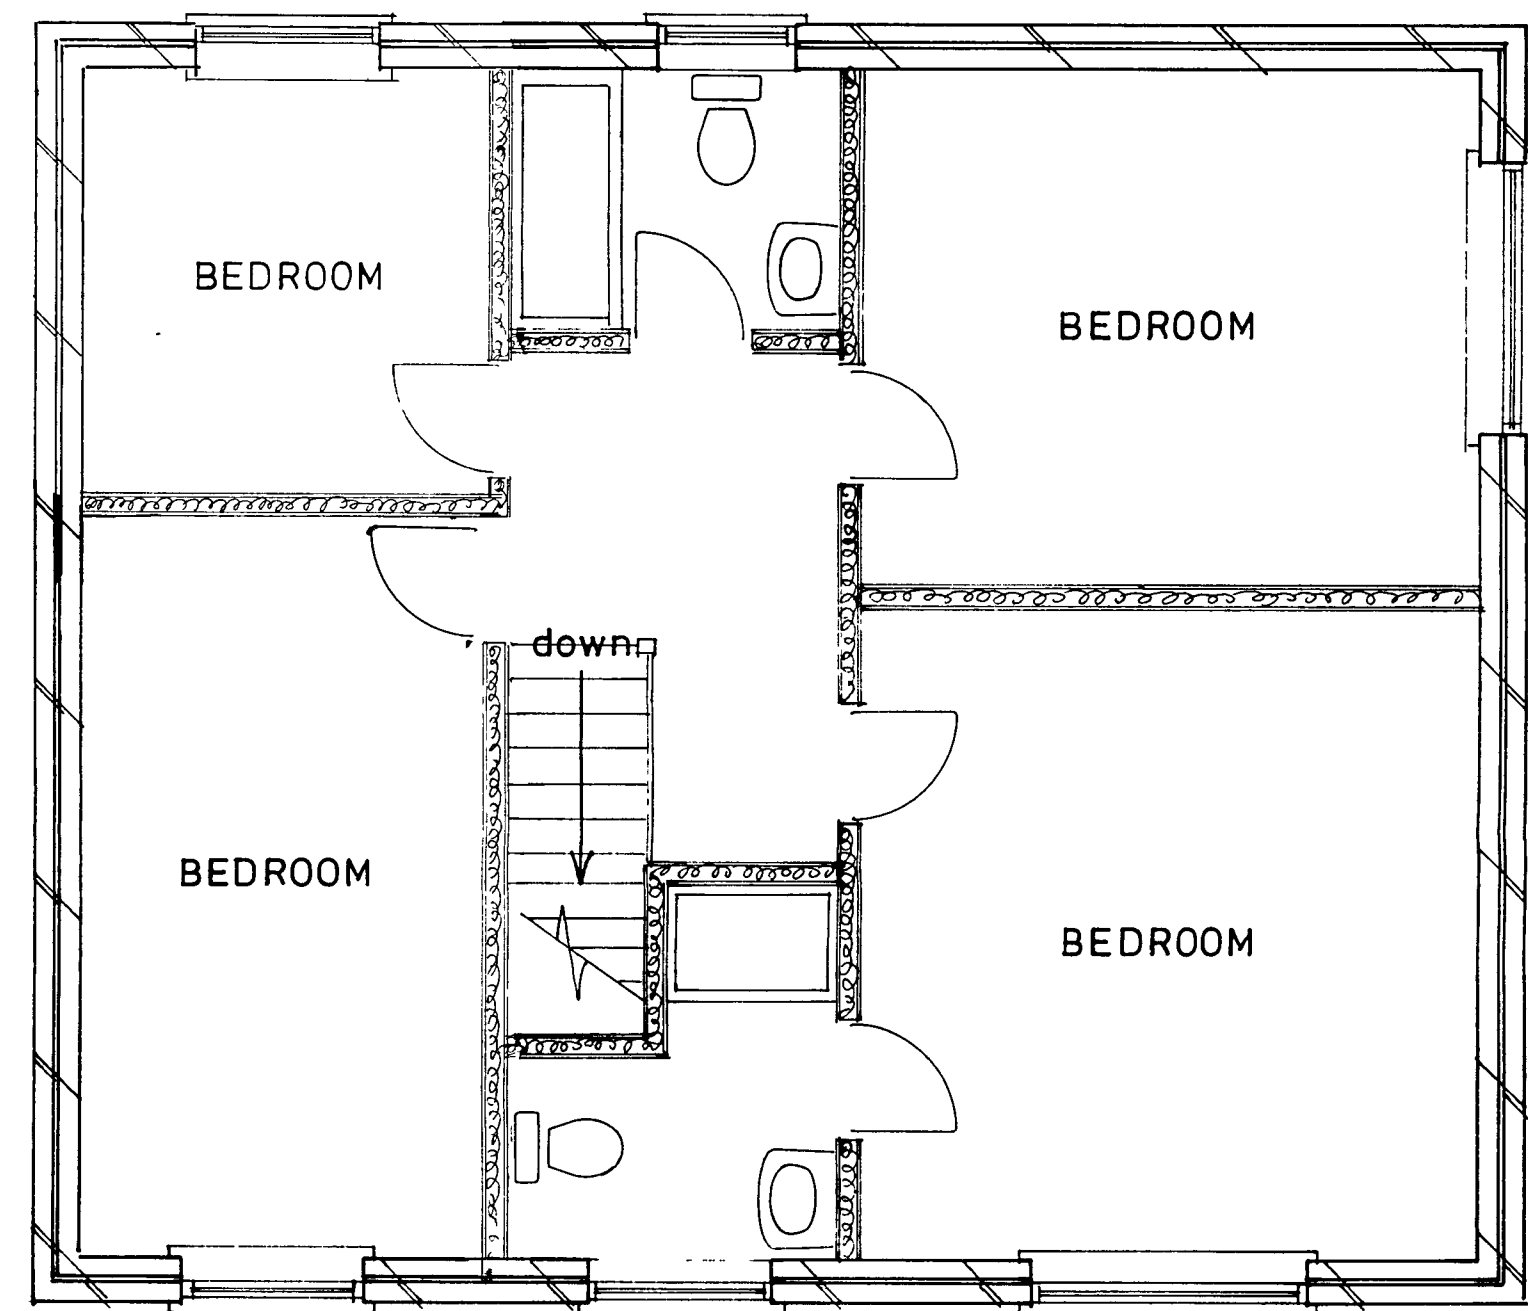

1st floor plan

sheet 2 of 3

Plot 2

PROPOSED DETACHED DWELLING AT 21.SOMERSET GARDENS.BERSTED.