



ARUN DISTRICT COUNCIL

No.	BR	225	07
-----	----	-----	----


Received	20 7 07
----------	---------

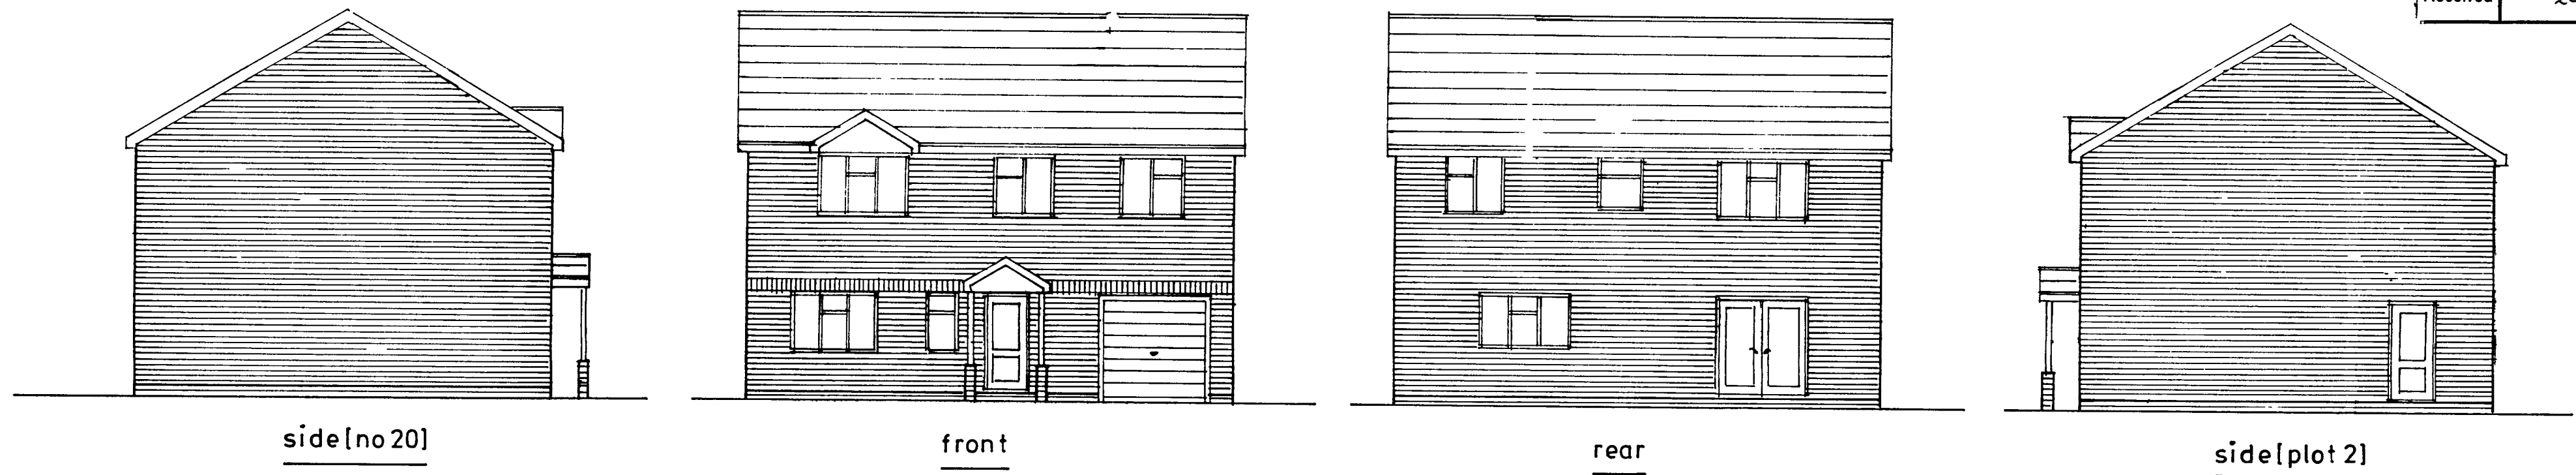

rear
1:100

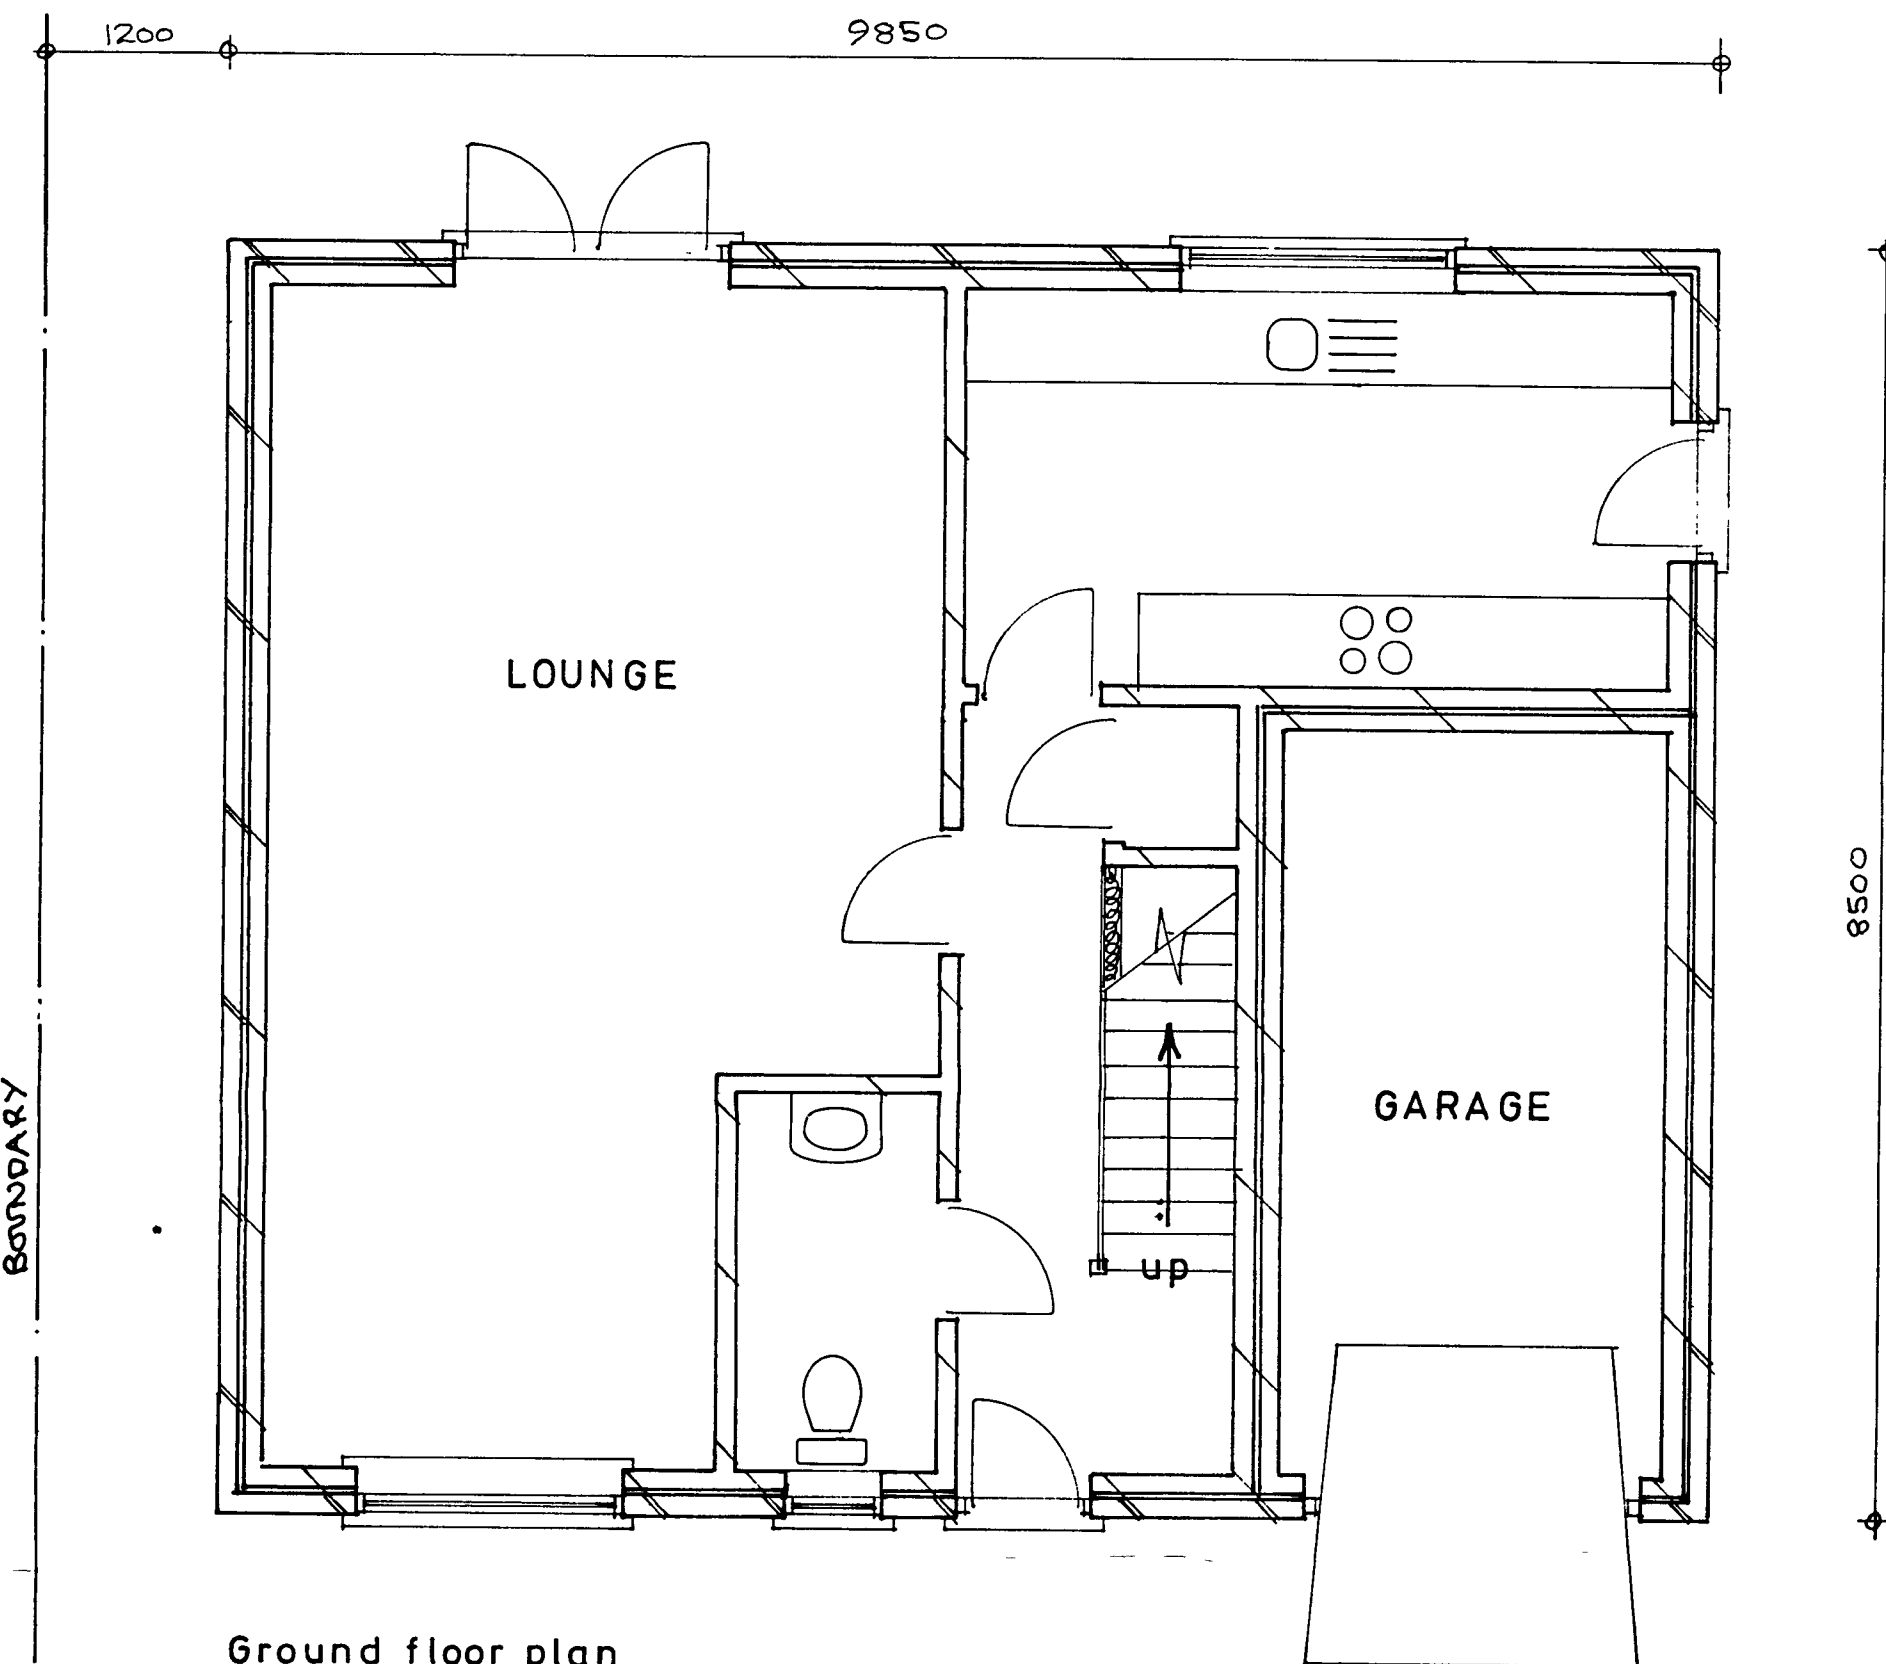

Ground floor plan

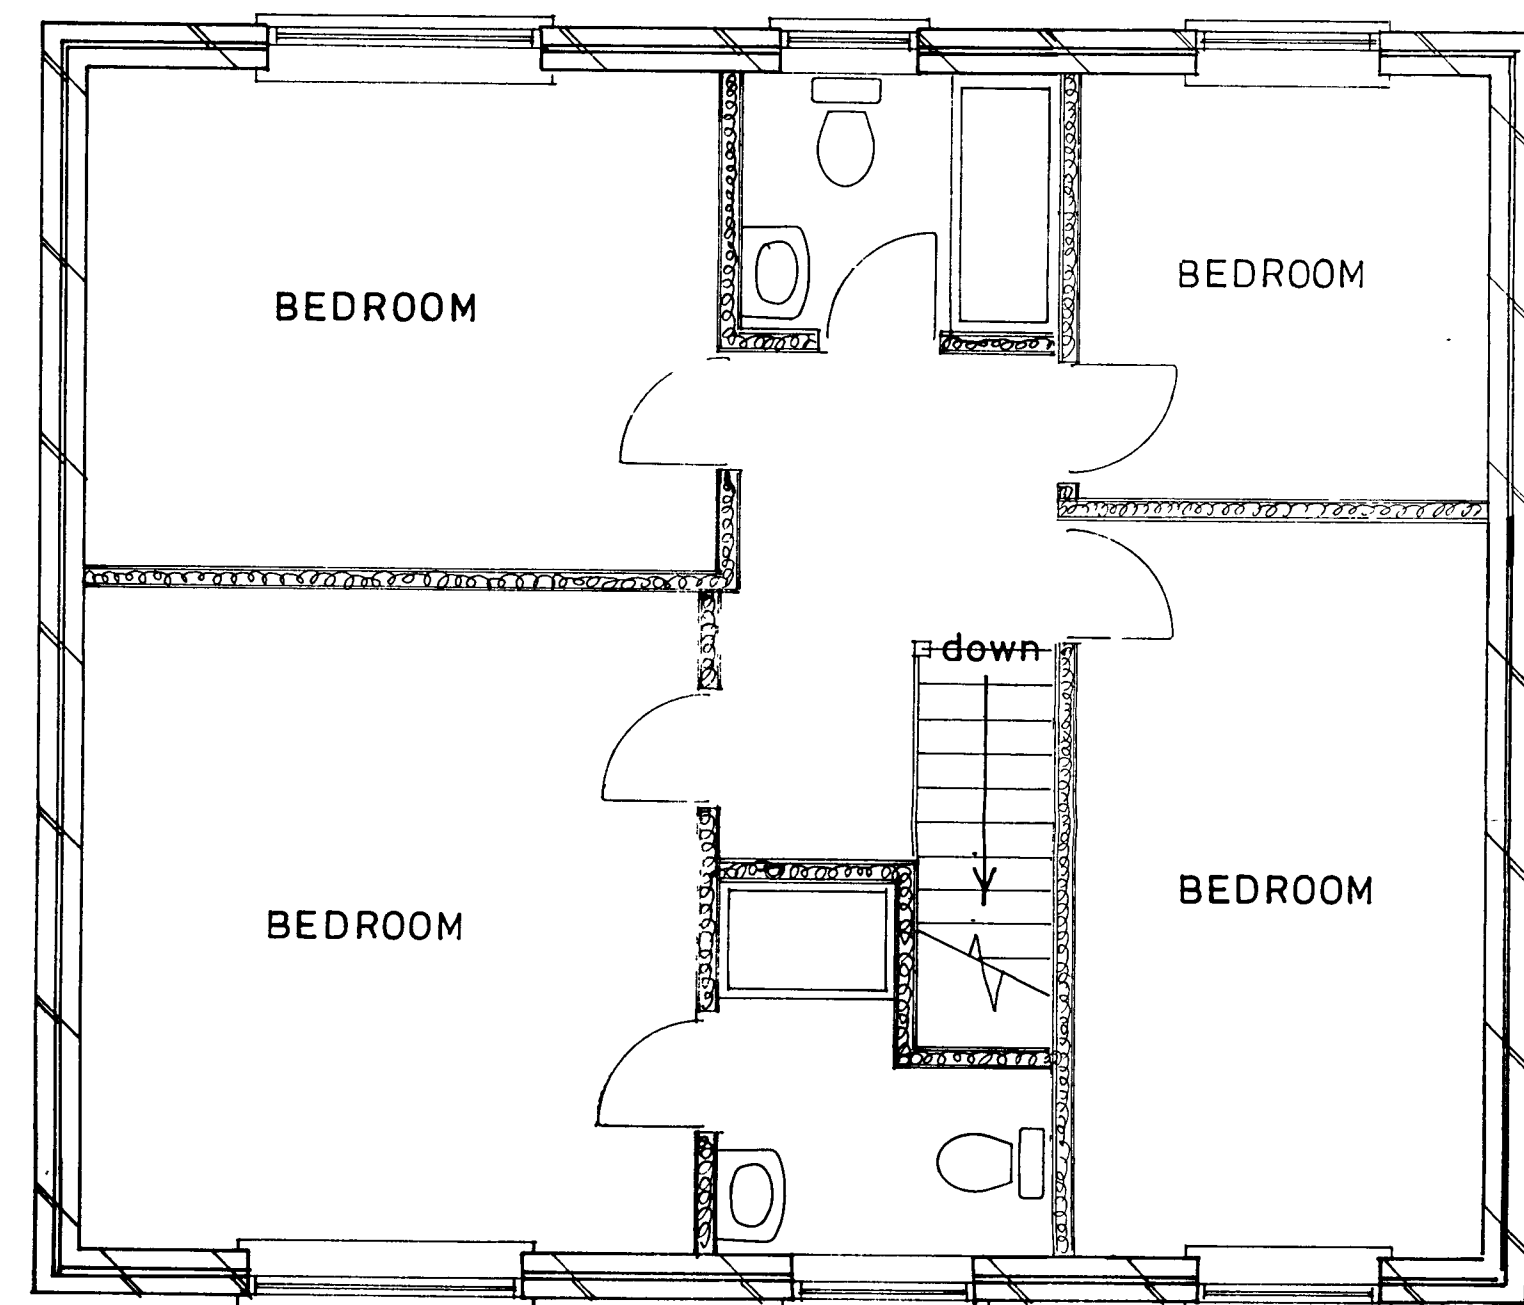

1st floor plan

Plot 1

1 : 50

PROPOSED DETACHED DWELLING AT 21, SOMERSET GARDENS, BERSTED.

sheet 1 of 3

Bryan Butcher
Rainbow Cottage
Nyetimber Lane
Pagham
Bognor Regis
PO21 3JX
01243 266871
07973 233442