
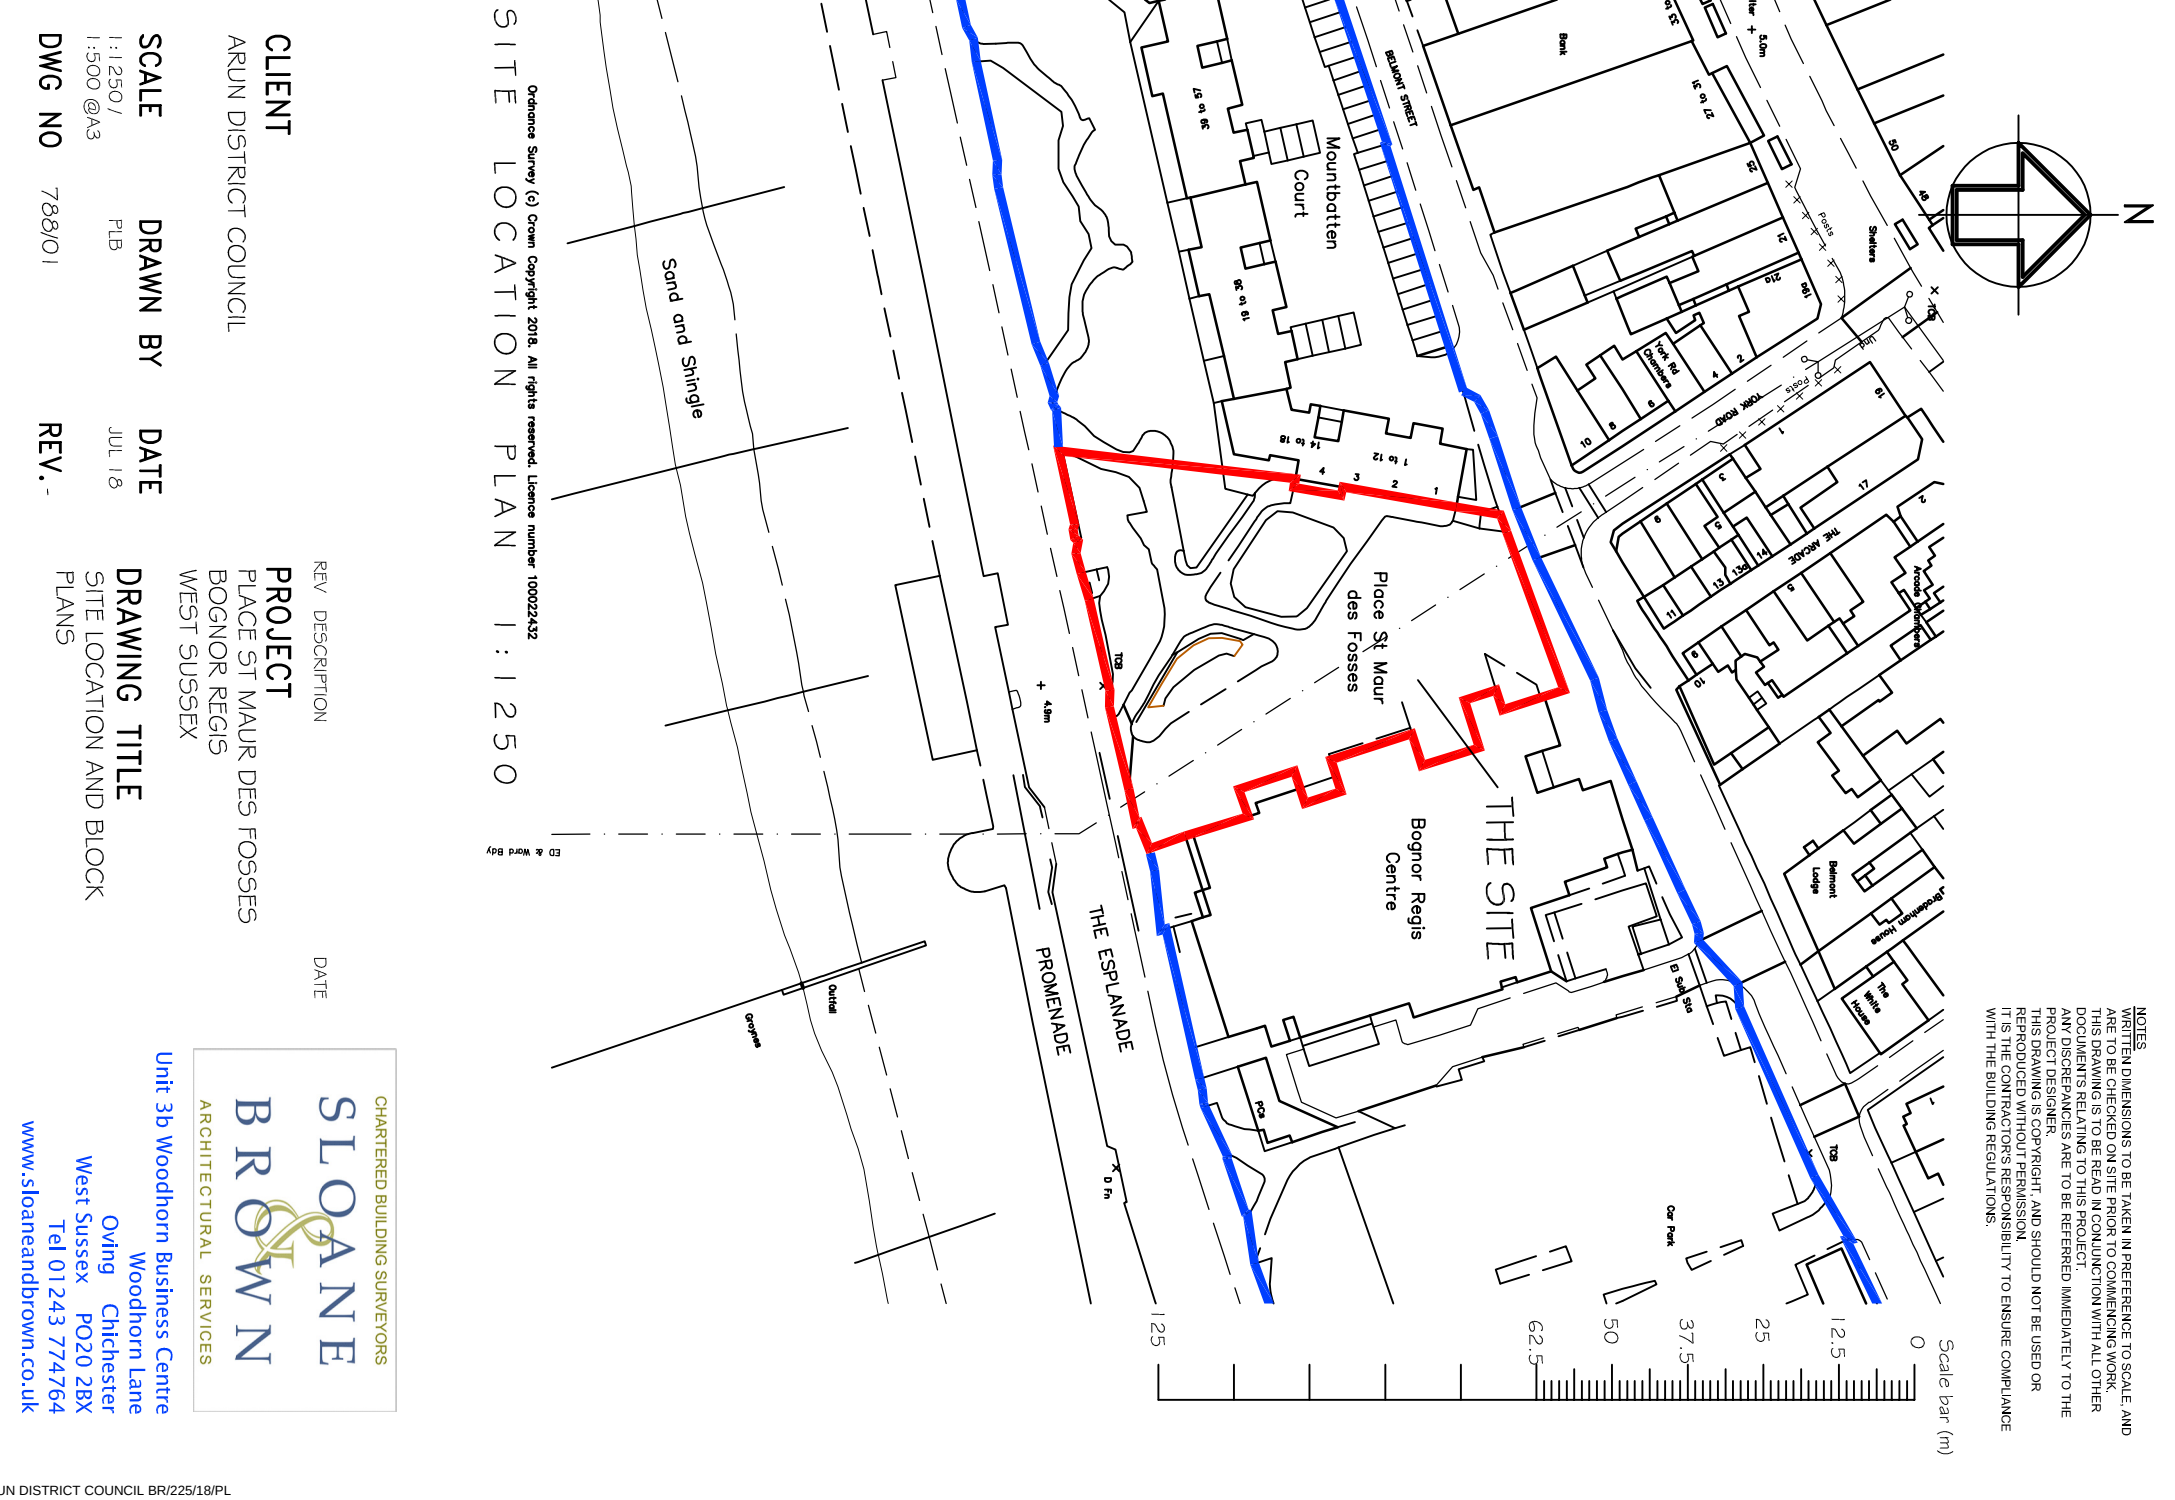


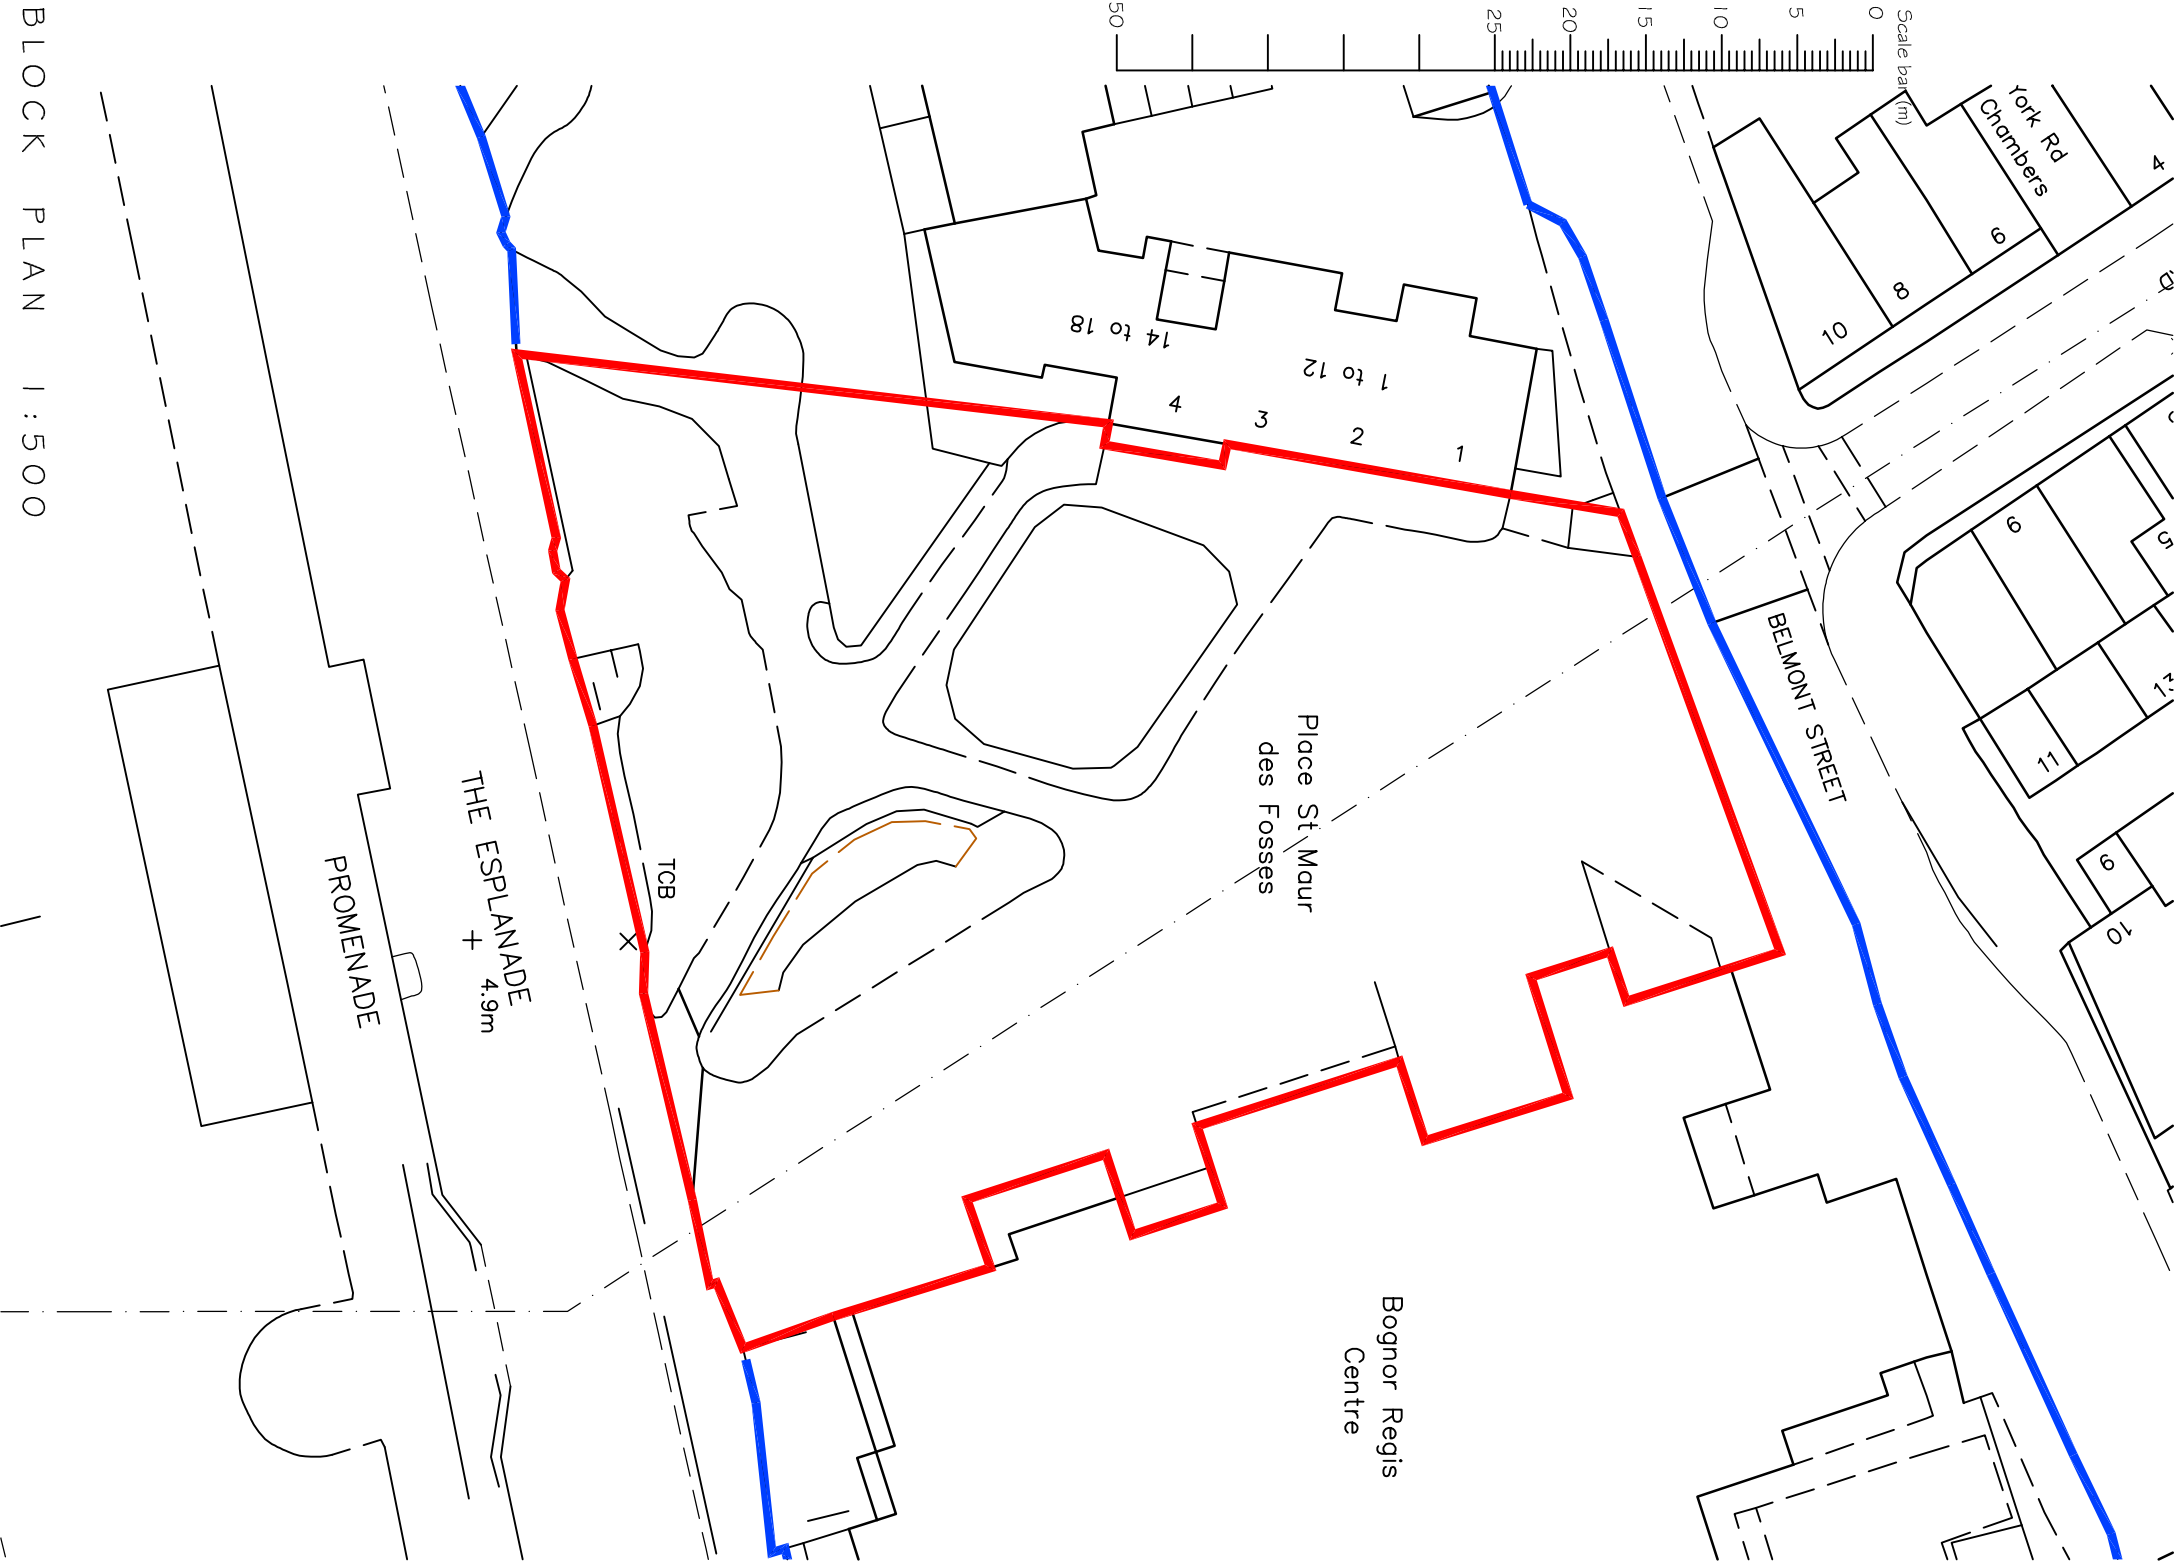

NOTES
WRITTEN DIMENSIONS TO BE TAKEN IN PREFERENCE TO SCALE, AND
ALL DIMENSIONS TO BE TAKEN IN PREFERENCE TO SCALE, AND
THE DRAWING IS TO BE USED IN CONJUNCTION WITH ALL OTHER
DOCUMENTS RELATING TO THIS PROJECT.
ANY DISCREPANCIES ARE TO BE REFERRED IMMEDIATELY TO THE
PROJECT DESIGNER.
THIS DRAWING IS COPYRIGHT, AND SHOULD NOT BE USED OR
REPRODUCED WITHOUT PERMISSION
IT IS THE CONTRACTOR'S RESPONSIBILITY TO ENSURE COMPLIANCE
WITH THE BUILDING REGULATIONS.

CLIENT
ARUN DISTRICT COUNCIL

SCALE 1:1250 / 1:500 @A3
DRAWN BY PLB
DATE JUL 18
DWG NO 788/O1
REV.-

REV DESCRIPTION
DATE
PROJECT
PLACE ST MAUR DES FOSSSES
BOGNOR REGIS
WEST SUSSEX

DRAWING TITLE
SITE LOCATION AND BLOCK
PLANS



Unit 3b Woodhorn Business Centre
Woodhorn Lane
Oving Chichester
West Sussex PO20 2BX
Tel 01243 774764
www.sloaneandbrown.co.uk