

BDP SHALL HAVE NO RESPONSIBILITY FOR ANY USE MADE OF THIS DOCUMENT OTHER THAN FOR THAT WHICH IT WAS PREPARED AND ISSUED.



ALL DIMENSIONS SHOULD BE CHECKED ON SITE.

SCALING FOR PLANNING PURPOSES ONLY

ANY DRAWING ERRORS OR DIVERGENCES SHOULD BE BROUGHT TO THE ATTENTION OF BDP AT THE ADDRESS SHOWN BELOW

NOTES

EARTH REMOVED TO REMAIN ON SITE & UTILISED THROUGH PHASE 1 LANDSCAPE WORKS

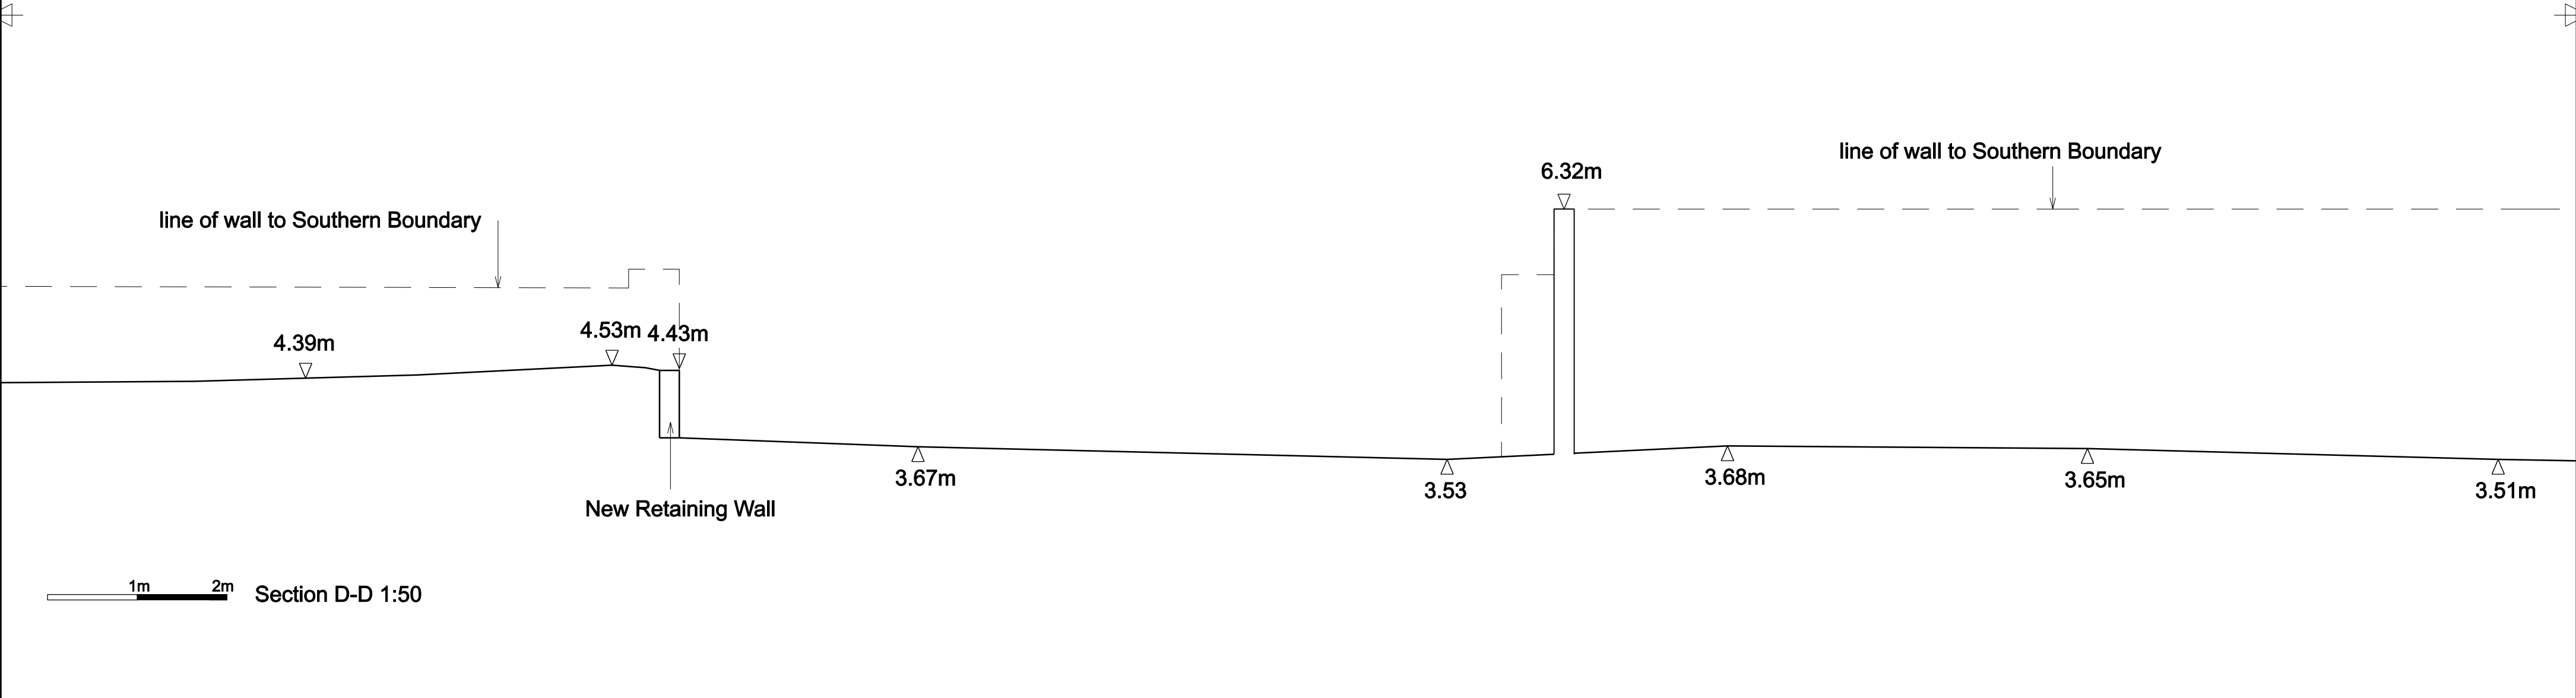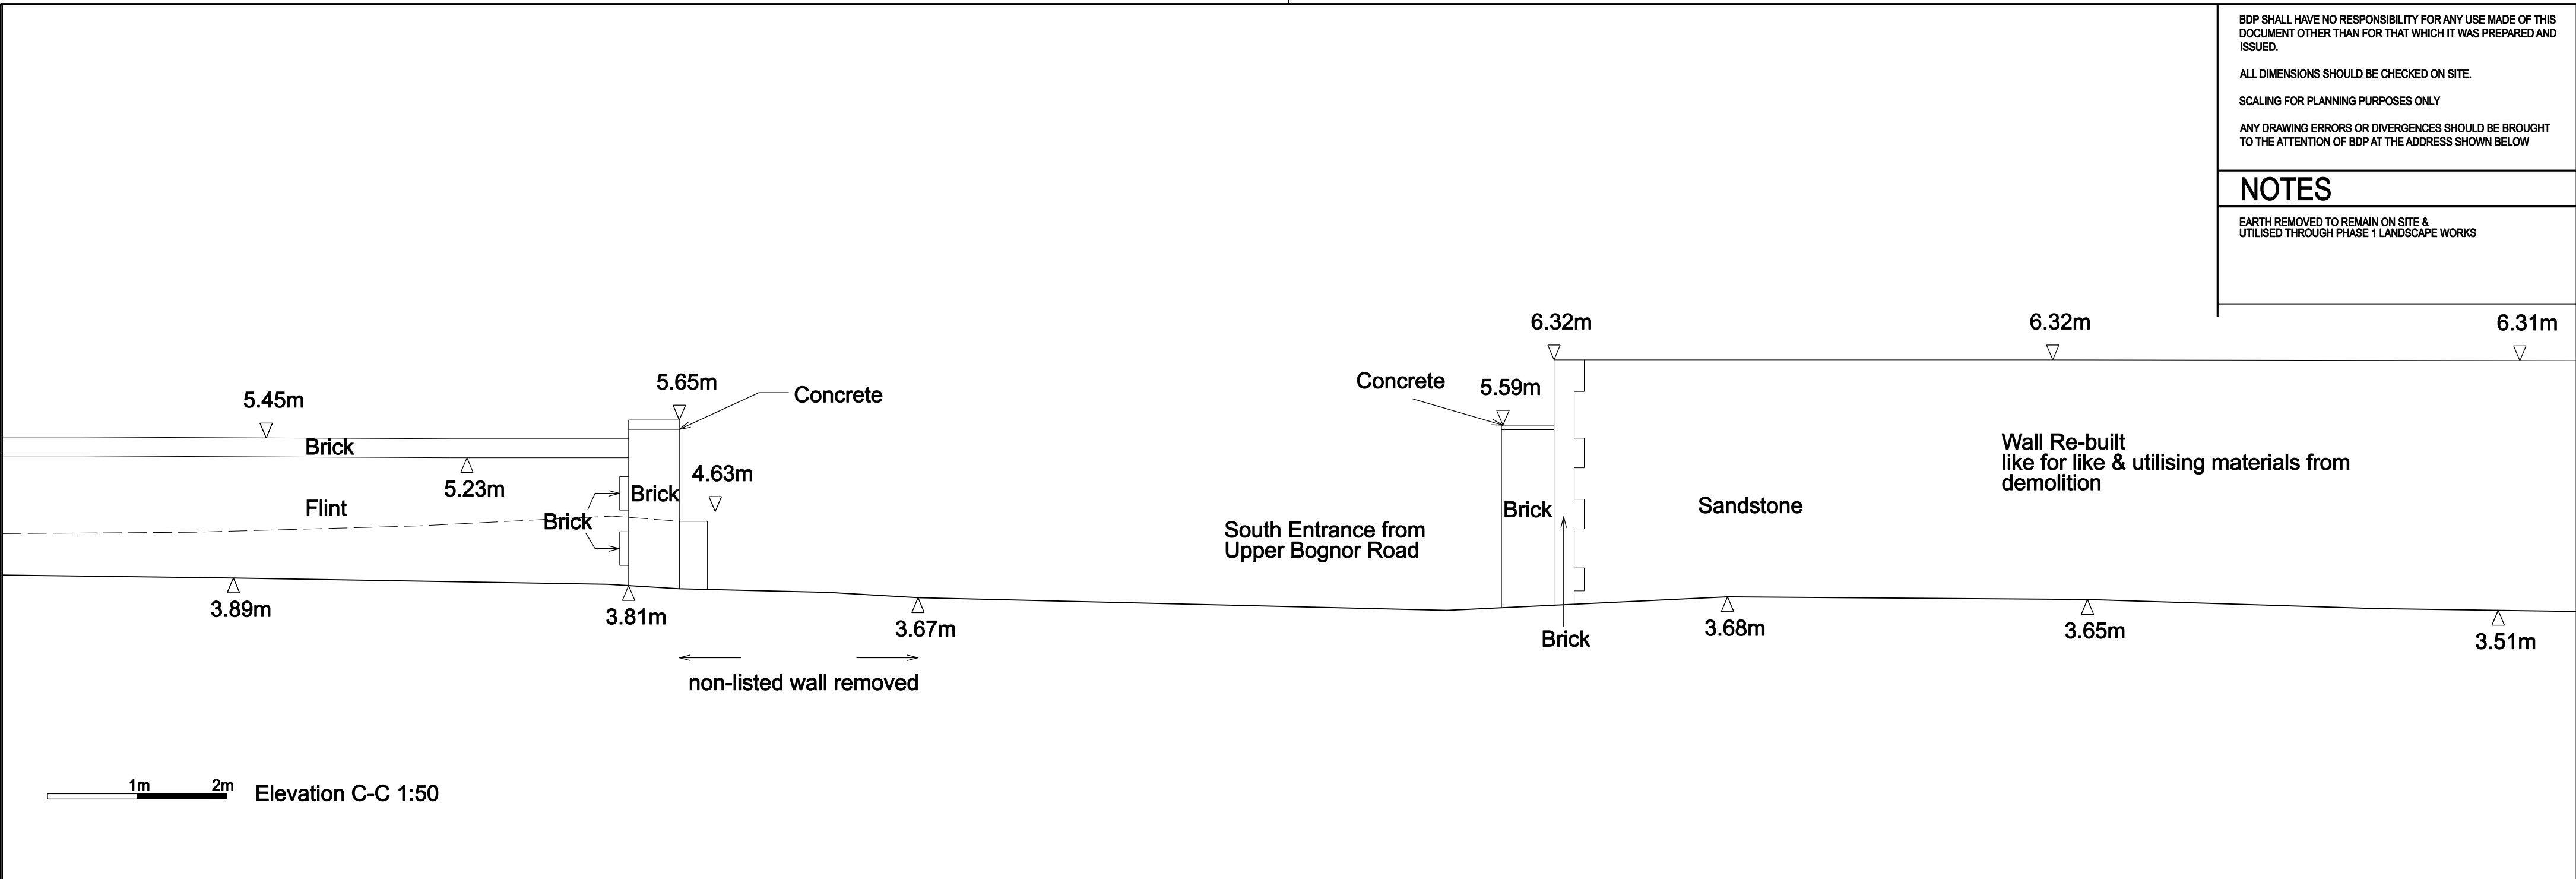

KEY PLAN

REVISION / DESCRIPTION	DRAWN	CHECKED	DATE	REVISION / DESCRIPTION	DRAWN	CHECKED	DATE

.. .. .	...	...	.. / .. / ..
.. .. .	...	...	.. / .. / ..
- Planning Submission	DF	KJT	03/08/10

FIRST ISSUE

REVISION / DESCRIPTION	DRAWN	CHECKED	DATE

16 Brewhouse Yard
Clerkenwell
London EC1V 4LJ
United Kingdom
T +44 (0)20 7812 8000
F +44 (0)20 7812 8399
www.bdp.com

BDP.

16 Brewhouse Yard
Clerkenwell
London EC1V 4LJ
United Kingdom
T +44 (0)20 7812 8000
F +44 (0)20 7812 8399
www.bdp.com

PROJECT TITLE
University of Chichester
Bognor Regis
Phase 1: Landscape Works

DRAWING TITLE
South Entrance - Proposed
Section & Elevation

PROJECT NUMBER
P2003409

DRAWING No.
(90)A007_Z5

SCALE
1:50 @ A2
NTS @ A3

DATE
22.06.10

REVISION
-