
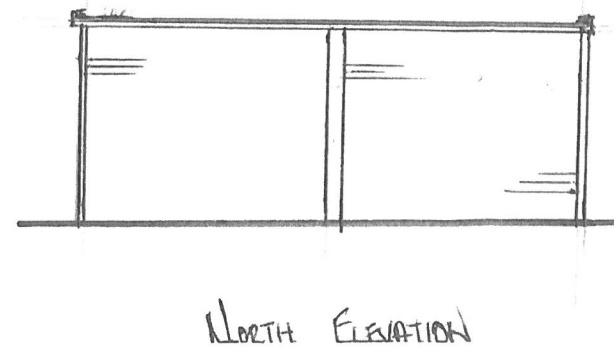
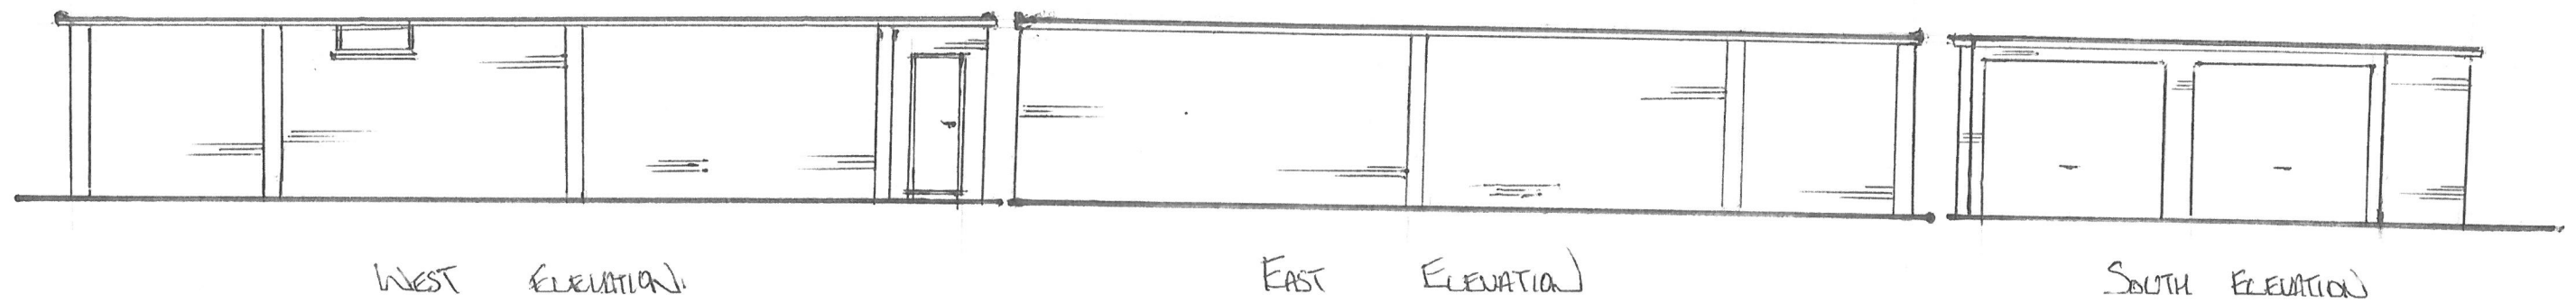


Note:
MATERIALS TO MATCH
SURROUNDING AREA.

- NOTES:
1. Do not scale this drawing. Use figured dimensions only, except for Planning purposes.
 2. All dimensions must be checked on site by the contractor prior to commencement of work.
 3. All construction details are indicative and are to be checked and confirmed on site and any divergence's are to be agreed with the Contract Administrator.

THIS DRAWING TO BE READ IN-CONJUNCTION WITH THE BUILDING CONTROL AND CONSTRUCTION NOTES

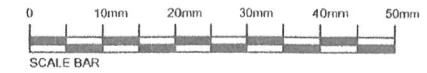

LYON STREET, BOGNOR REGIS, WEST SUSSEX.

C.R. BARROW & ASSOCIATES LTD.
Structural & Architectural Technicians

Studio 1 Tel: 01243 771158
Manor Nursery
Lagness Road
Chichester
West Sussex
PO20 1LJ
Mobile: 07816 591480
E-Mail: chris.barrow@hotmail.co.uk

ELEVATIONS

Scale	1:100	Drawn By	
Date	JUL 18	Checked	
Drawing Number	1515 - 2		

NORTH