

Northgate studios, 12 Northgate, Chichester PO19 1BA
 T: 01243 528811
 F: 01243 536025
 E: mail@studio5architects.co.uk
 www.studio5architects.co.uk

studio 5 architects ltd.

DRAWING:

PROPOSED CONVERSION TO
TWO DWELLINGS

SCALE:

1:100 AT A3

DATE:

JULY 2020

JOB NO:

19.1135

DRG. NO:


BR.01

L I N D E N R O A D



REV	DATE	DETAILS

FIRST FLOOR

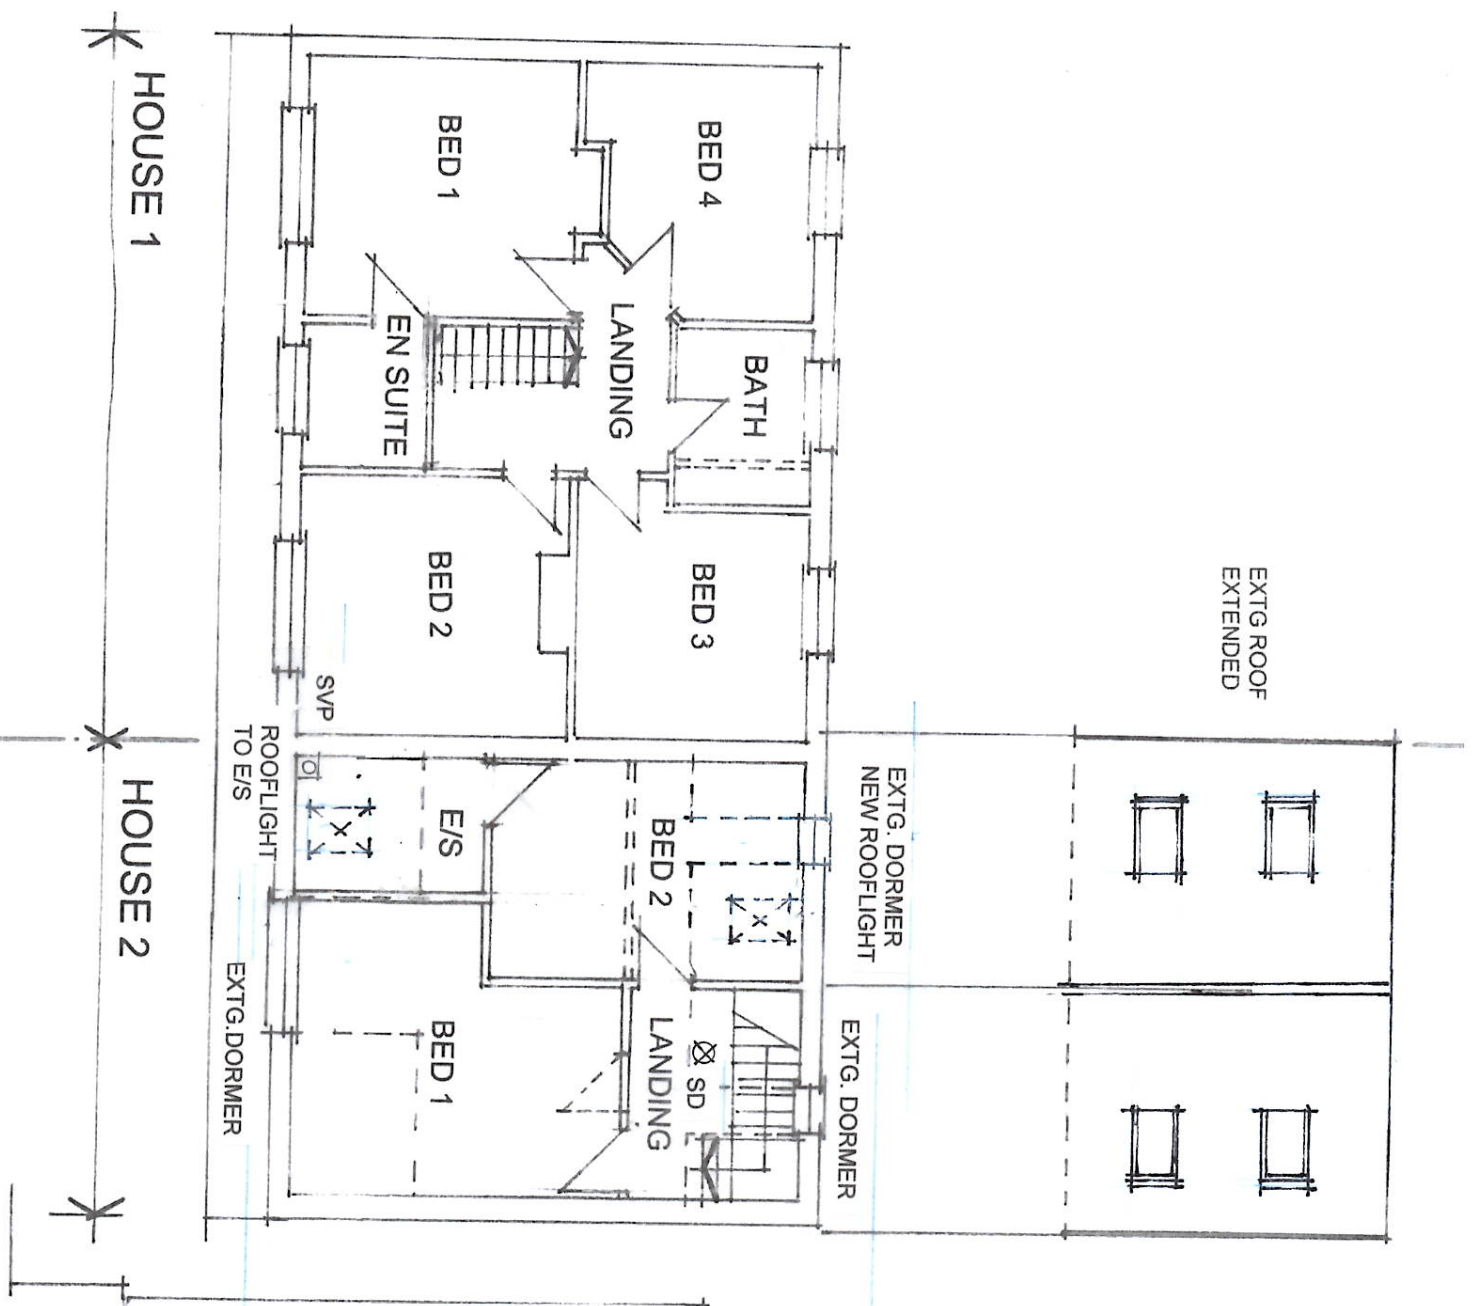

GROUND FLOOR

