
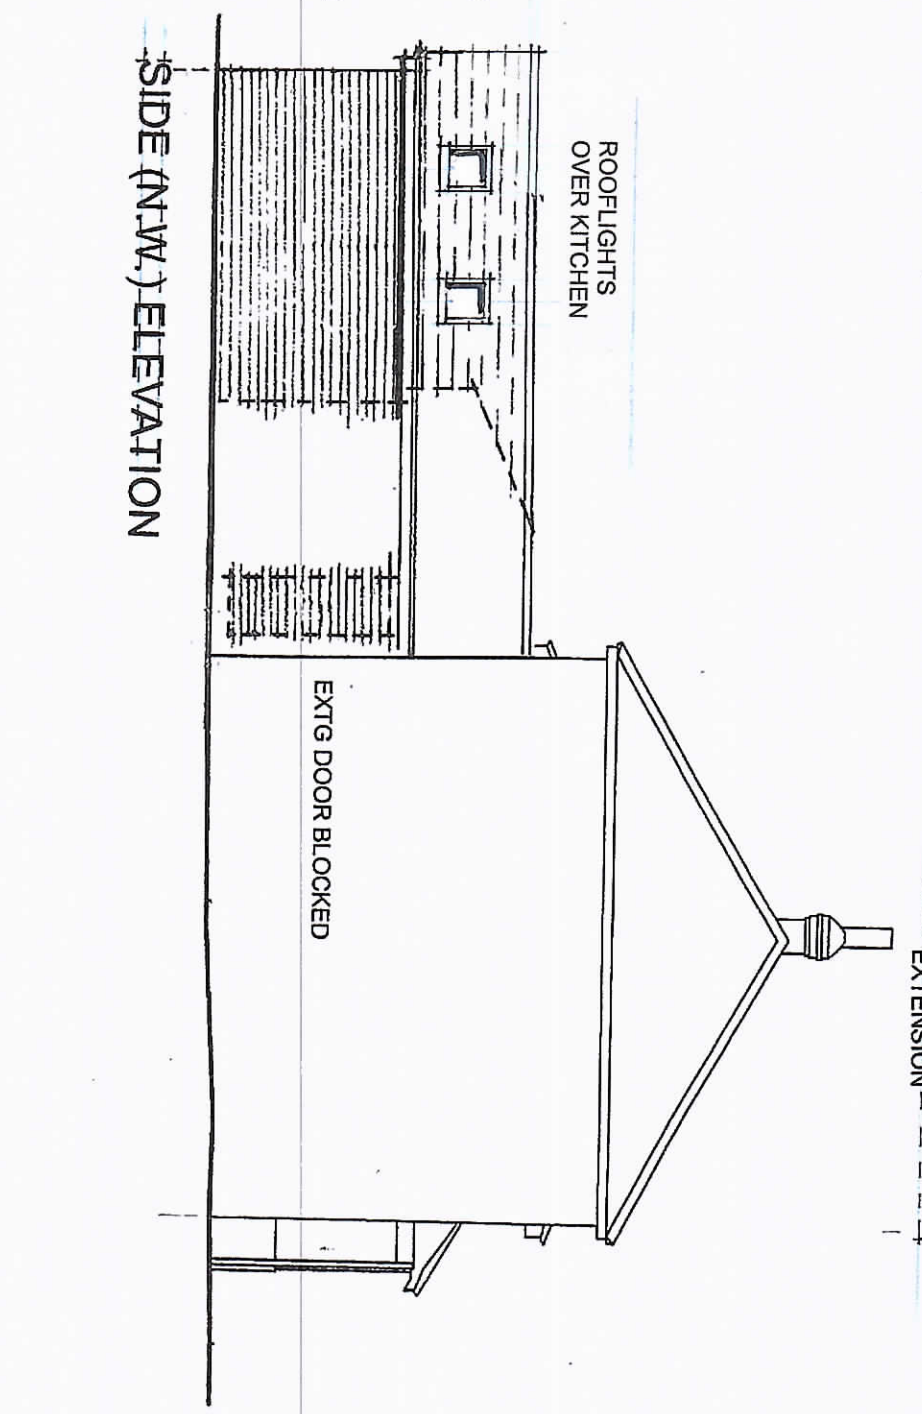
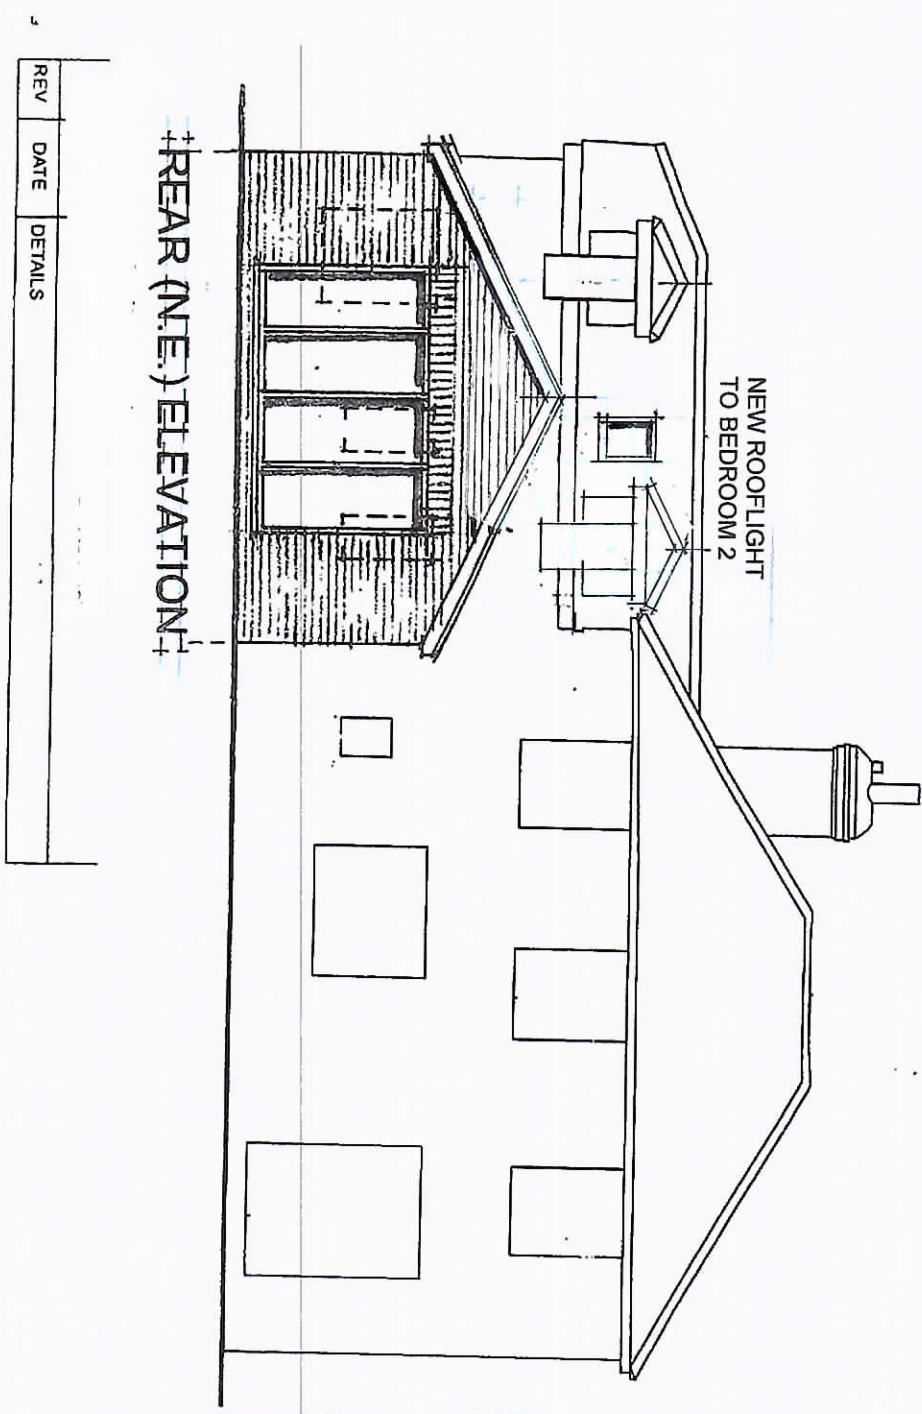
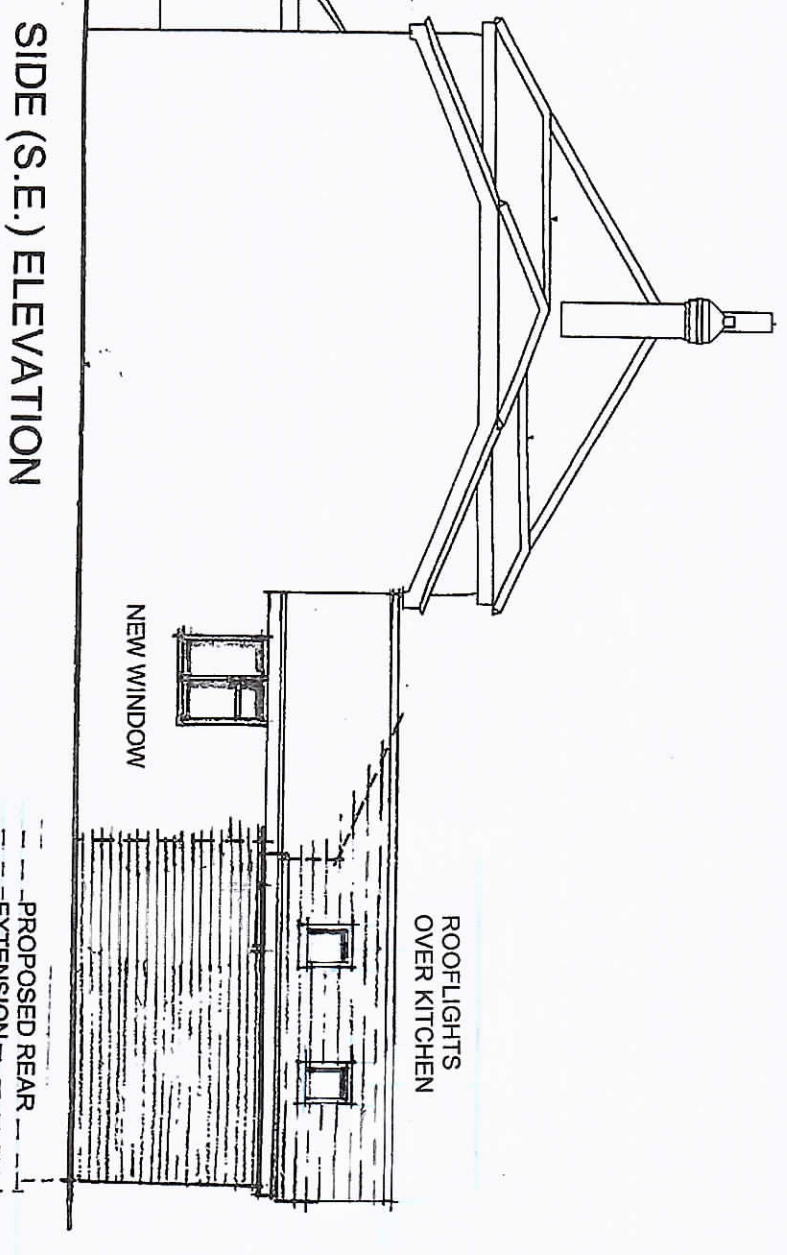


K HOUSE 1 X HOUSE 2 X

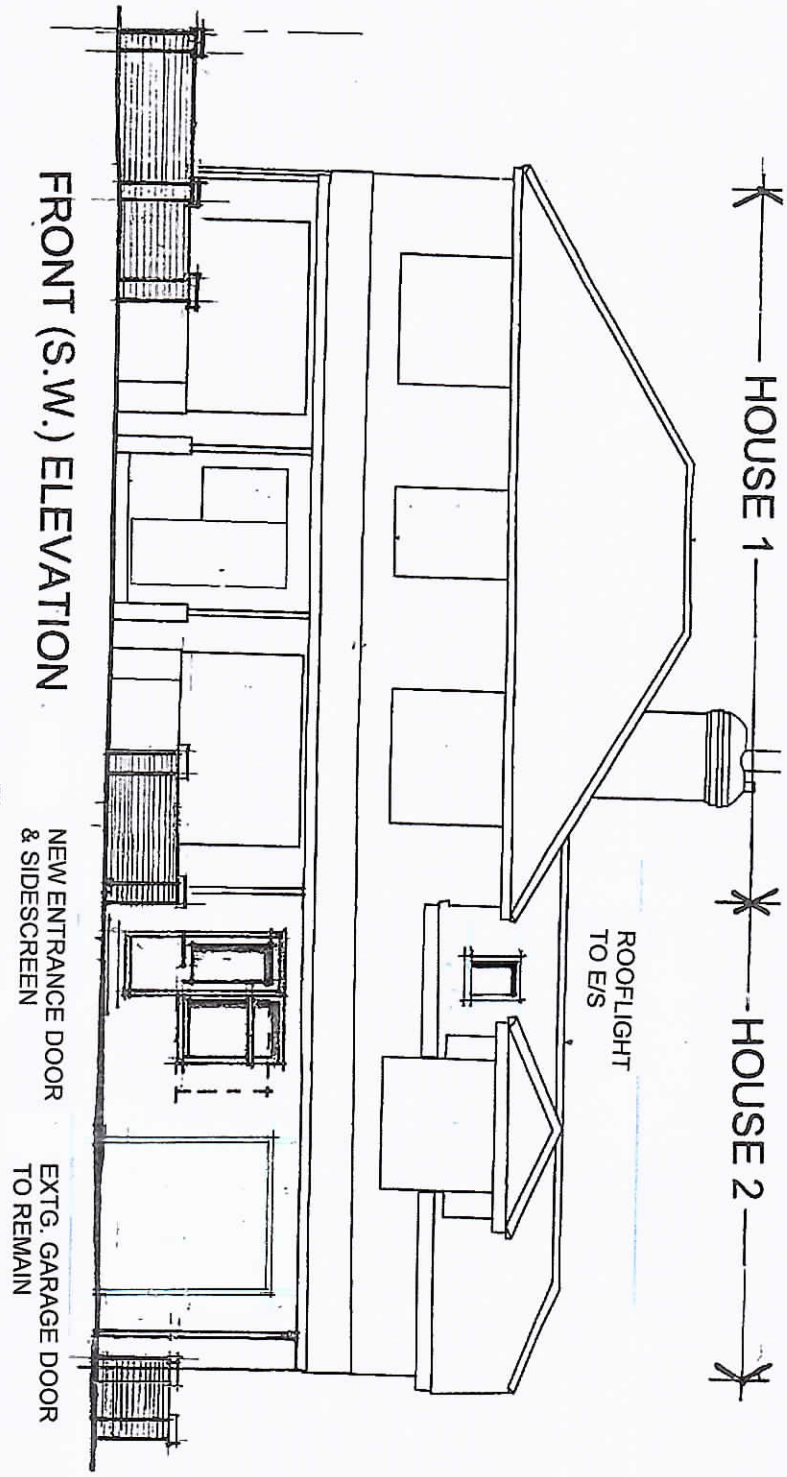

REV	DATE	DETAILS

studio 5 architects ltd.

COPYRIGHT IN THIS DRAWING BELONGS TO AND IS VESTED IN STUDIO 5 ARCHITECTS AND MAY NOT BE REPRODUCED OR DISTRIBUTED IN ANY WAY OR FOR ANY PURPOSE WITHOUT THEIR WRITTEN CONSENT. ANY PERSON, FIRM OR COMPANY UNLAWFULLY REPRODUCING OR DISTRIBUTING THIS DRAWING OR IN ANY WAY INFRINGING THE COPYRIGHT THEREIN WILL BE PROSECUTED. DRAWINGS ARE NOT TO BE SCALED. FIGURED DIMENSIONS ONLY ARE TO BE WORKED TO.

DRAWING: PROPOSED CONVERSION TO TWO DWELLINGS SCALE: 1:100 AT A3 DATE: JULY 2020

Northgate studios, 12 Northgate, Chichester, PO19 1BA
T: 01243 529811
F: 01243 536025
E: mail@studio5architects.co.uk
www.studio5architects.co.uk

102 LINDEN ROAD
BOGNOR REGIS
JOB NO. 19.1135
DRG. NO. BR.02

