

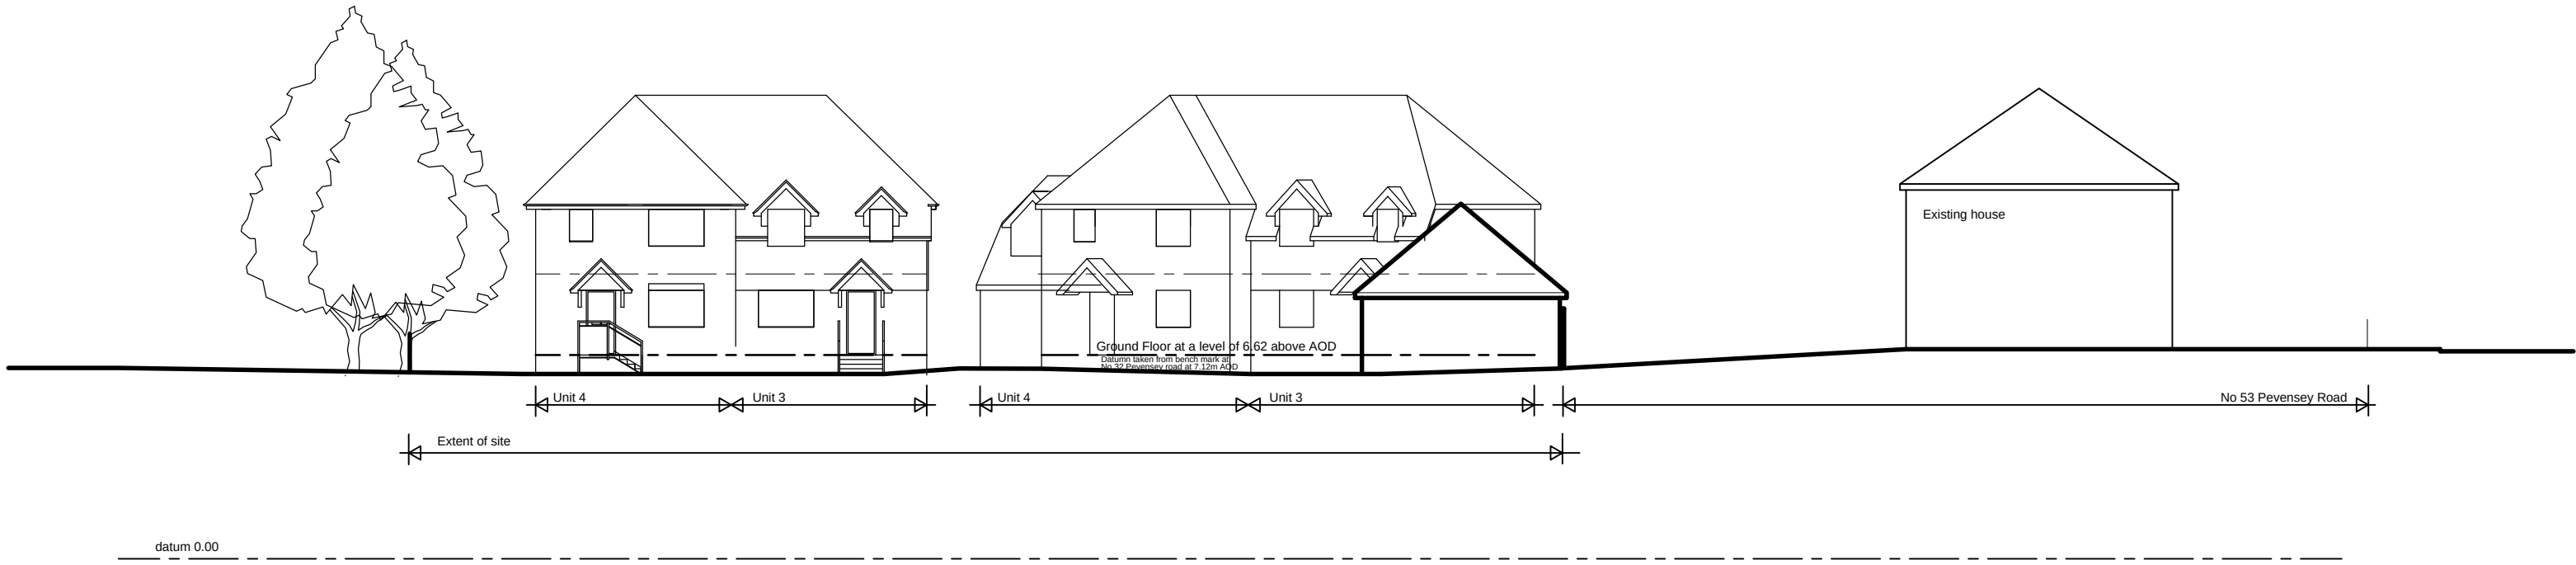


Section AA

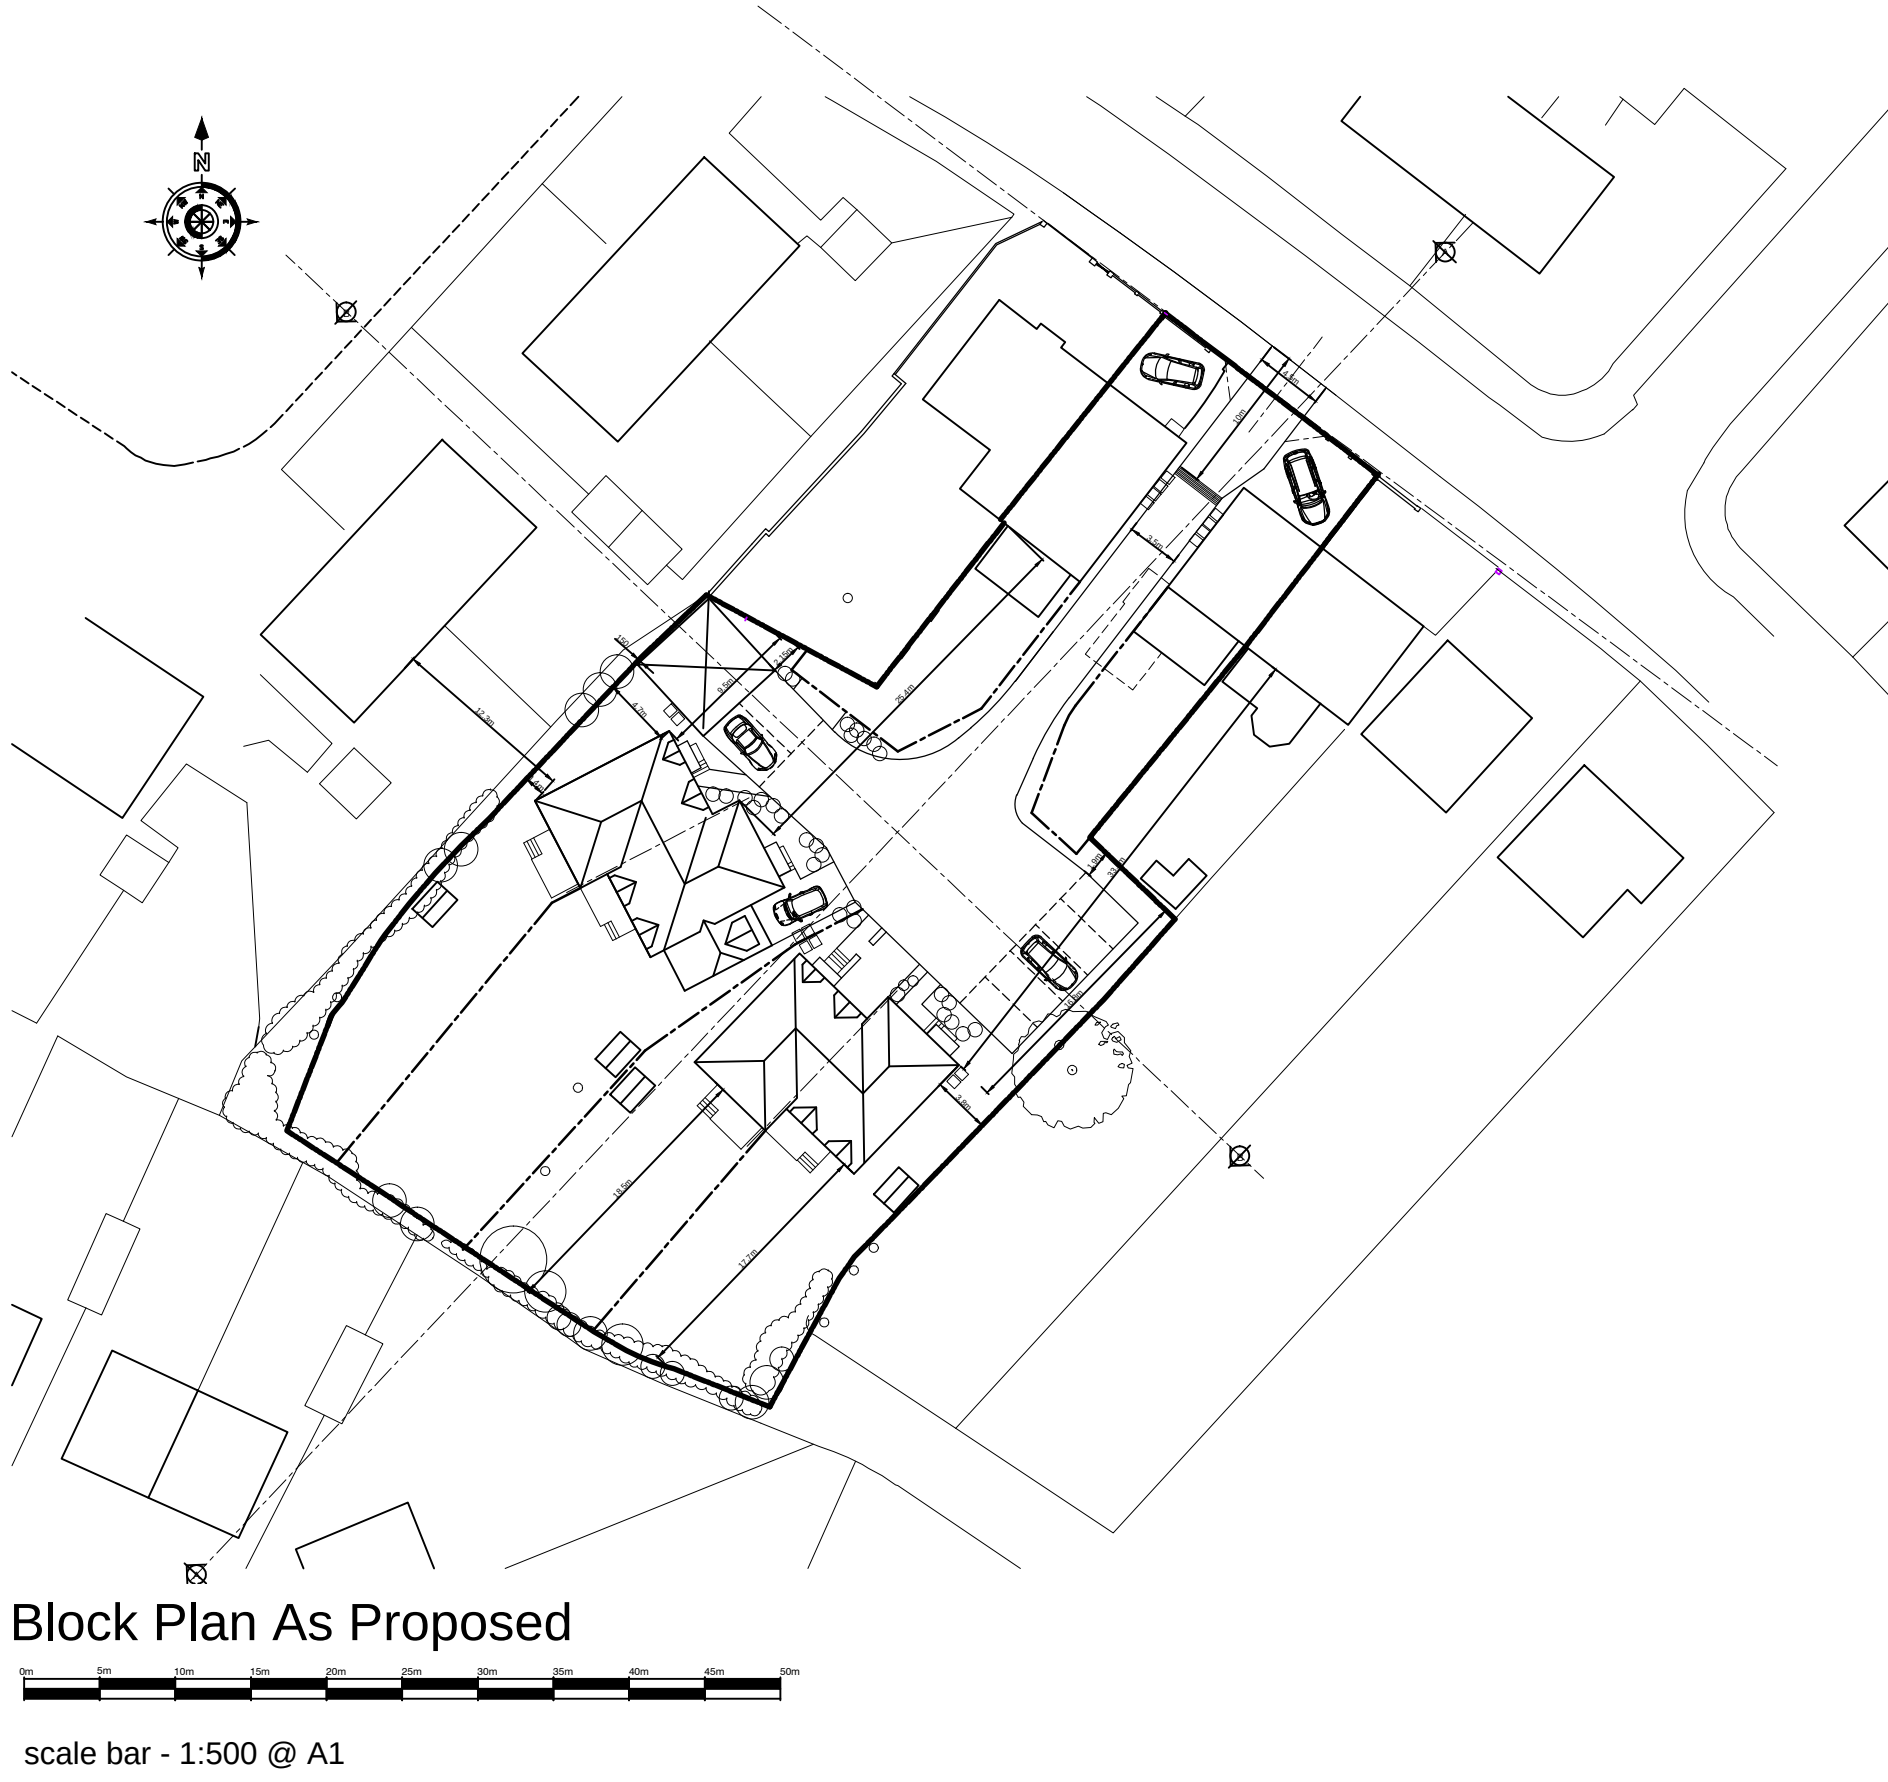

Section BB


Site Section As Proposed

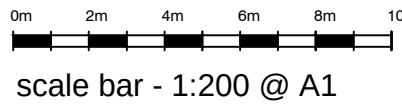

Block Plan As Proposed



Location Plan

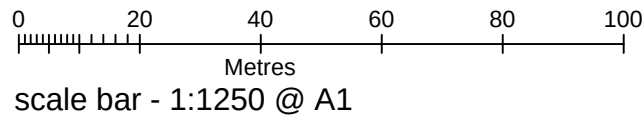

NOTES

DO NOT SCALE OFF THIS DRAWING [EXCEPT FOR PLANNING PURPOSES]
CHECK ALL DIMENSIONS ON SITE BEFORE ANY WORK IS COMMENCED
ALL GOODS MATERIALS AND WORKMANSHIP MUST CONFORM WITH CURRENT BUILDING REGULATIONS, BRITISH STANDARDS AND CODES OF PRACTICE
COPYRIGHT OF THIS DRAWING IS RETAINED BY THE ARCHITECT AND IT MUST NOT BE REPRODUCED WITHOUT WRITTEN CONSENT

C	15.11.17	GM	Floor level indicated
B	24.10.17	GM	Sections through site added
A	22.08.17	ec	road names added to location plan
REV	DATE	BY	AMENDMENT



folkes architects

THE DESIGN STUDIO
94 High Street
Bognor Regis
West Sussex
BN44 3SD

1 01903 859629
f 01903 816496
info@folkesarchitects.co.uk

CLIENT
Mr J. Parsons

JOB TITLE
Proposed development at
43 & 45 Pevensey Road
Bognor Regis

DRAWING TITLE
Block & Location Plans and Site Section

DATE	SCALE	DRAWN BY	GIM
Aug '17	1:200 @ A1	CHECKED BY	
JOB NO.	DRAWING NO.	REVISION	
1615	2.09	C	