

DO NOT SCALE OFF THIS DRAWING EXCEPT FOR PLANNING PURPOSES

CHECK ALL DIMENSIONS ON SITE BEFORE ANY WORK IS


COMMENCED
ALL GOODS MATERIALS AND WORKMANSHIP MUST CONFORM

WITH CURRENT BUILDING REGULATION
STANDARDS AND CODES OF PRACTICE


COPYRIGHT OF THIS DRAWING IS RETAINED BY THE ARCHITECT AND IT MUST NOT BE REPRODUCED WITHOUT

WRITTEN CONSENT


WRITTEN CONSENT

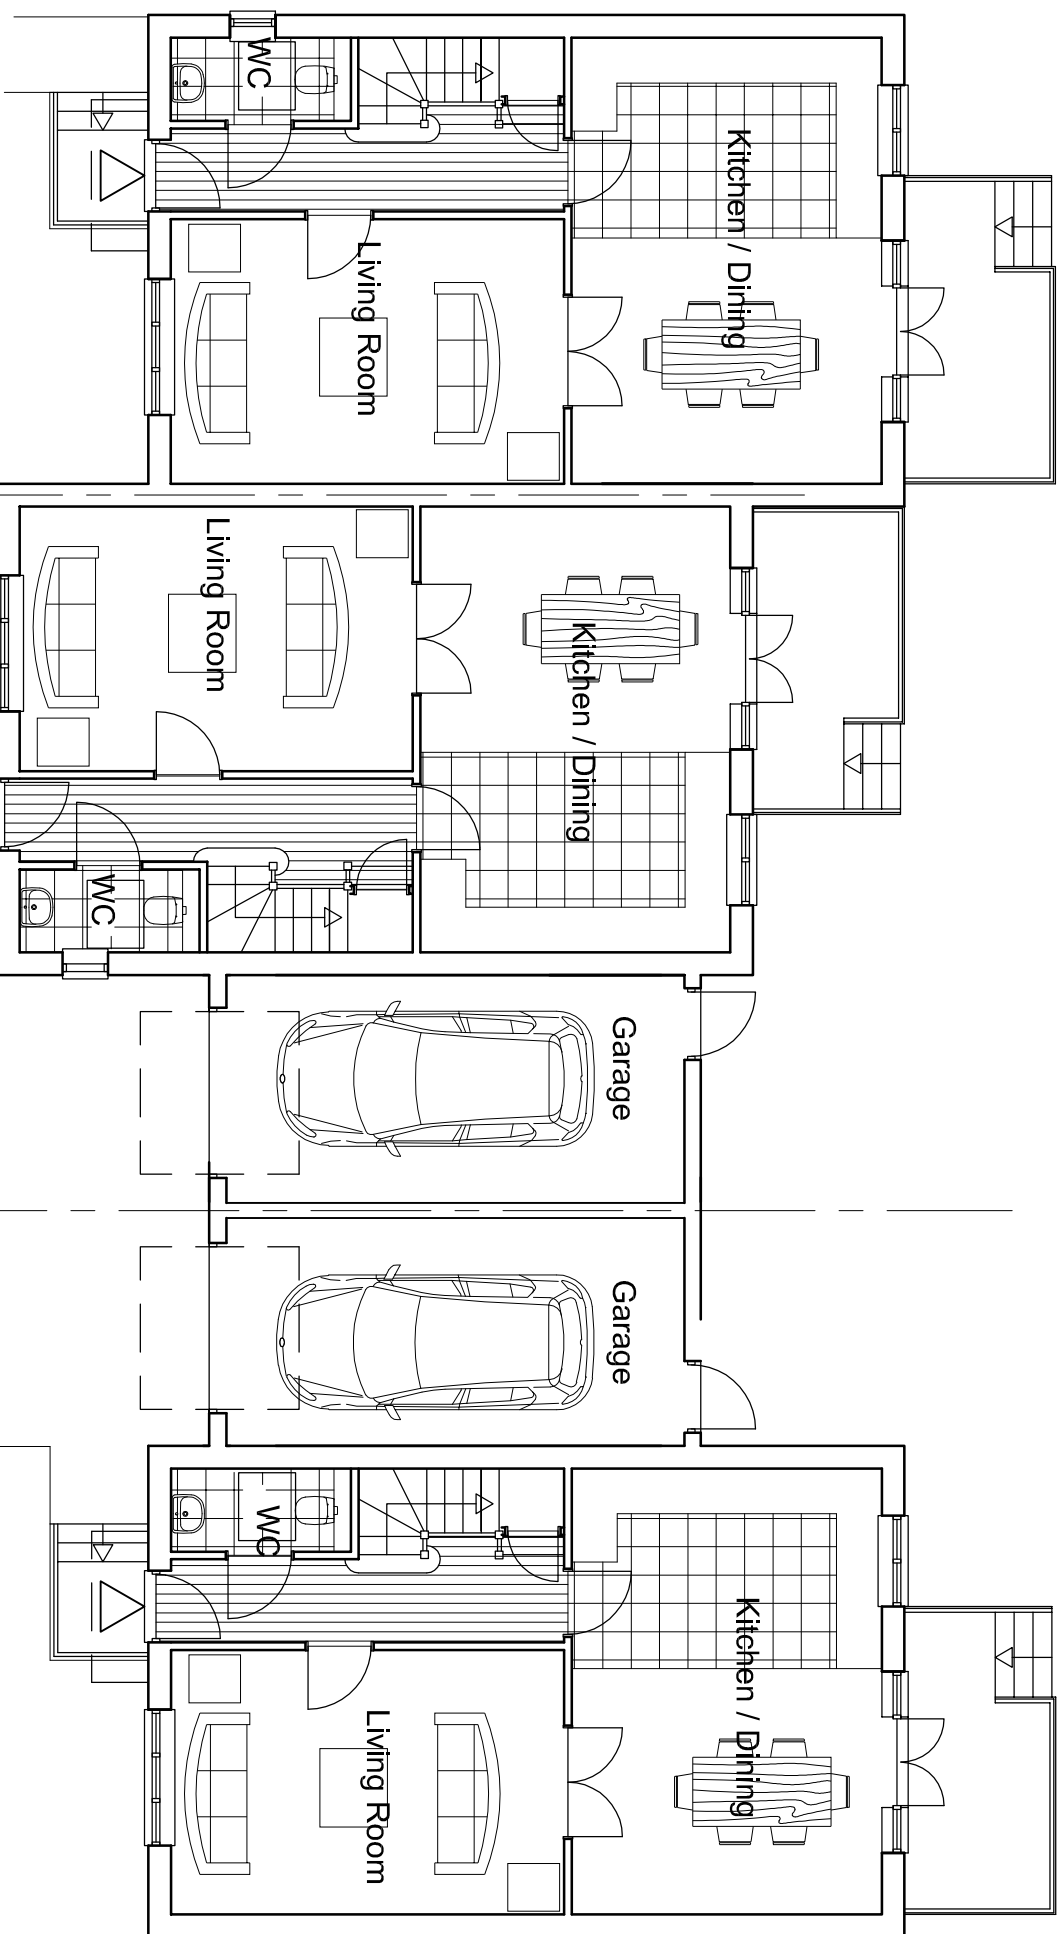

Ground Floor

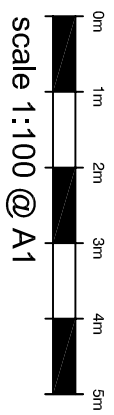

Scale 1:100 @ A-

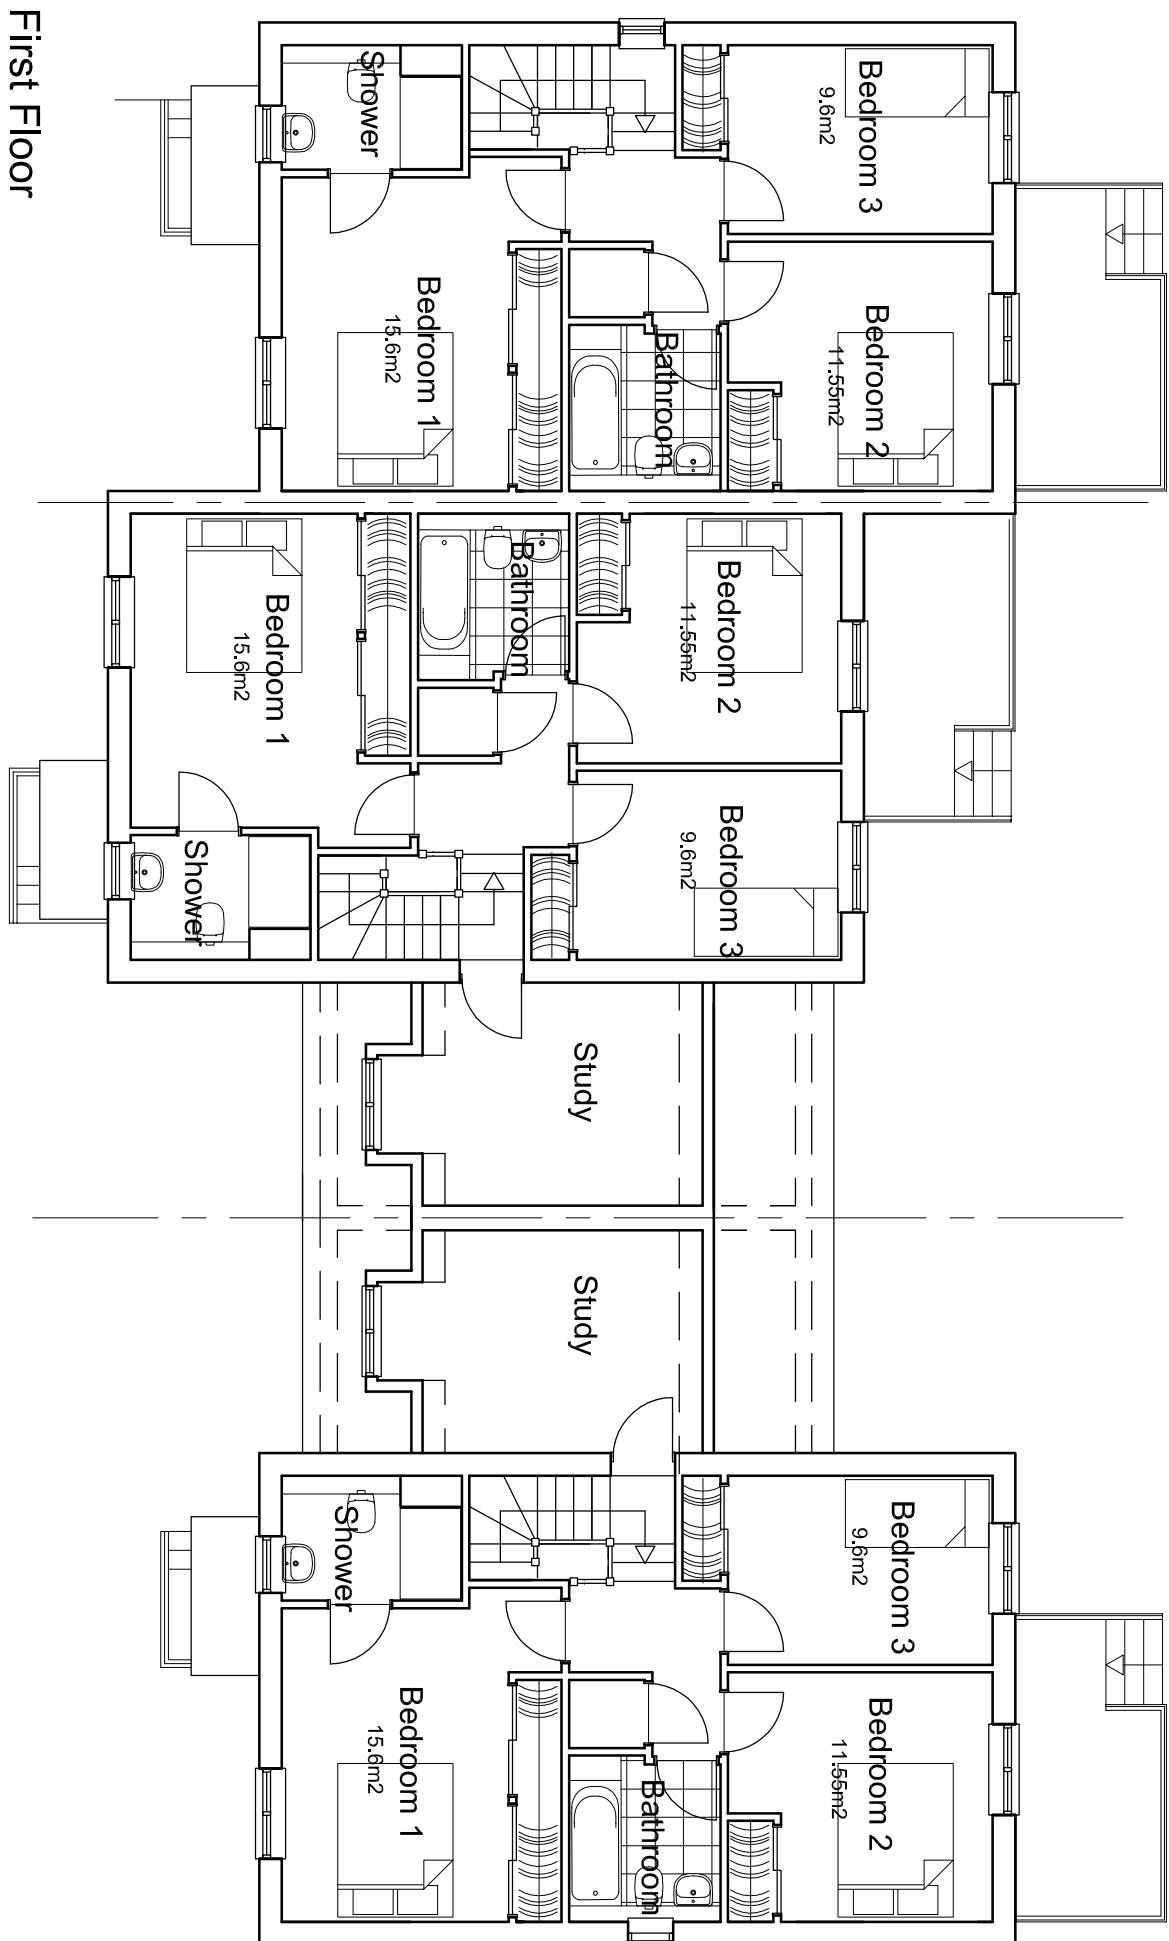

First Floor

REV	DATE	BY	AMENDMENT

 folkes architects

THE DESIGN STUDIO
84 Wyo Street
Spring
Wash State
83411-5000

L 01923 988629
F 01923 716498
<http://www.folkes.co.uk>

CLIENT

Mr J. Parsons

JOB TITLE

JOB TITLE

Proposed development at

43 & 45 Pevensey Road

Bognor Regis

DRAWING TITLE

Proposed Plans

DATE	SCALE	DRAWN BY
Feb 18	1:100 @ A1	GIM
		CHECKED BY

JOB NO.	DRAWING NO.	REVISION
1615	2.11	