


NOTES


DO NOT SCALE OFF THIS DRAWING. EXCEPT FOR PLANNING PURPOSES, CHECK ALL DIMENSIONS ON SITE BEFORE ANY WORK IS COMMENCED.

ALL GOODS, MATERIALS AND WORKMANSHIP MUST CONFORM WITH CURRENT BUILDING REGULATIONS, BRITISH STANDARDS AND CODES OF PRACTICE.



COPYRIGHT OF THIS DRAWING IS RETAINED BY THE ARCHITECT AND IT MUST NOT BE REPRODUCED WITHOUT WRITTEN CONSENT.

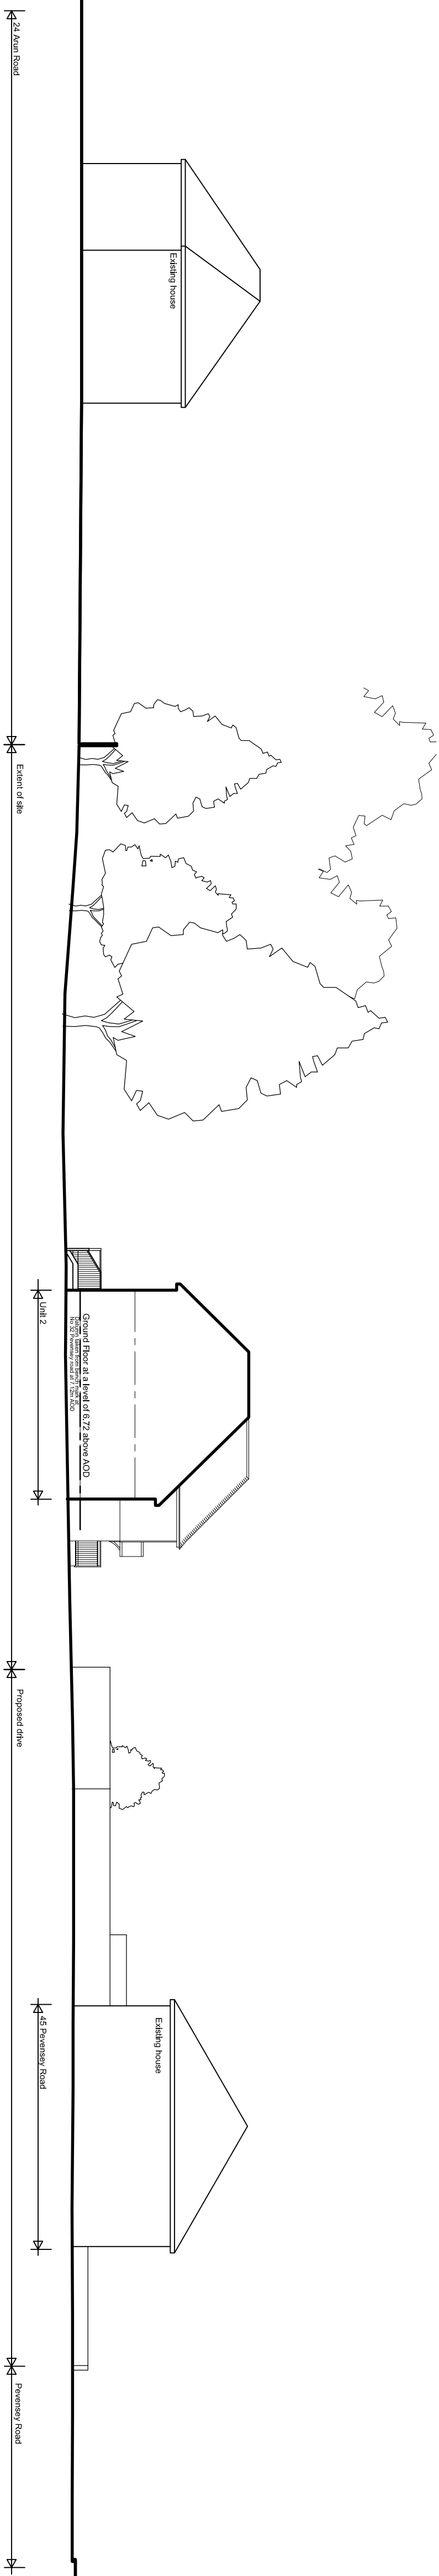

Section AA

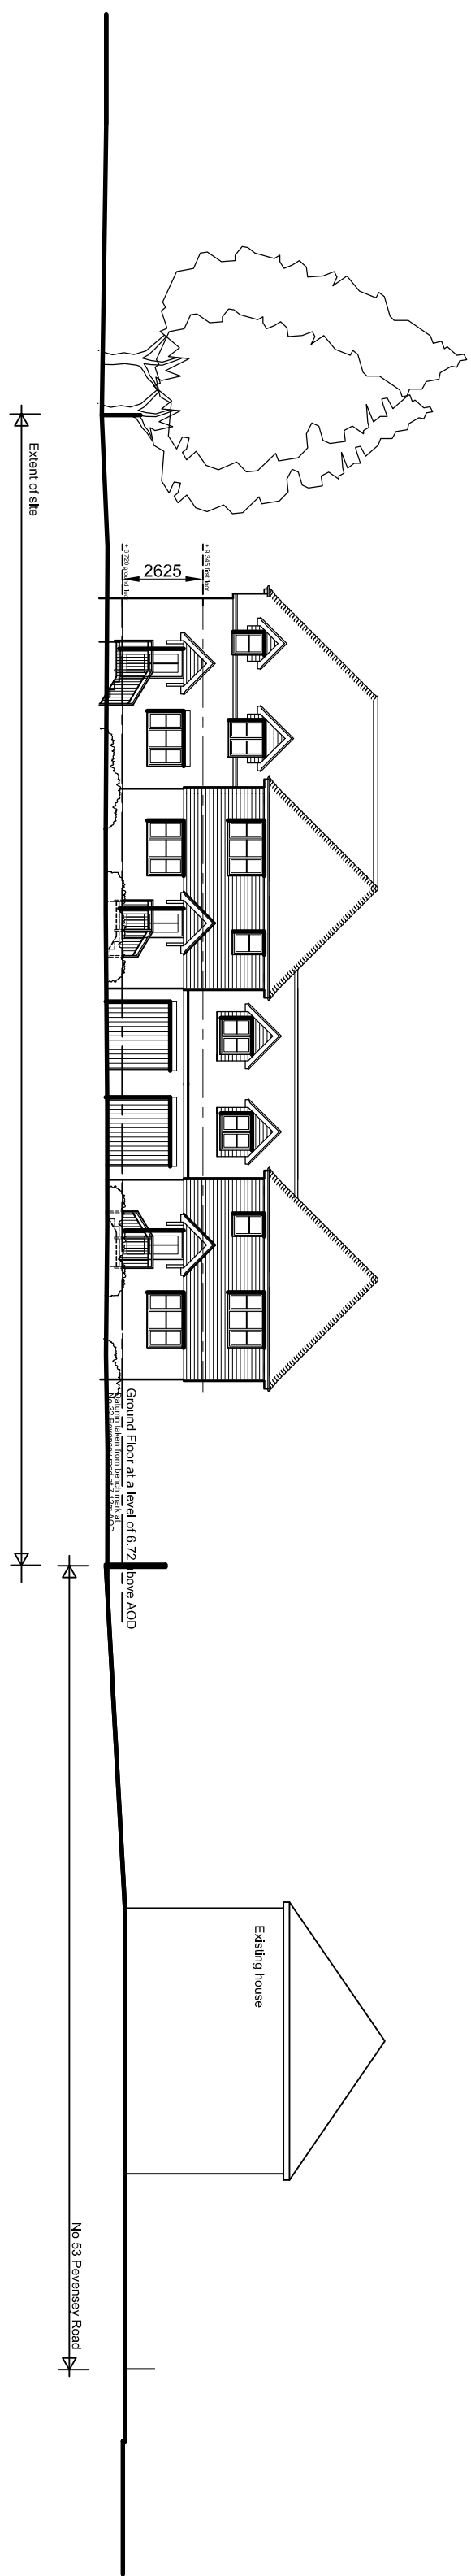

Section BB

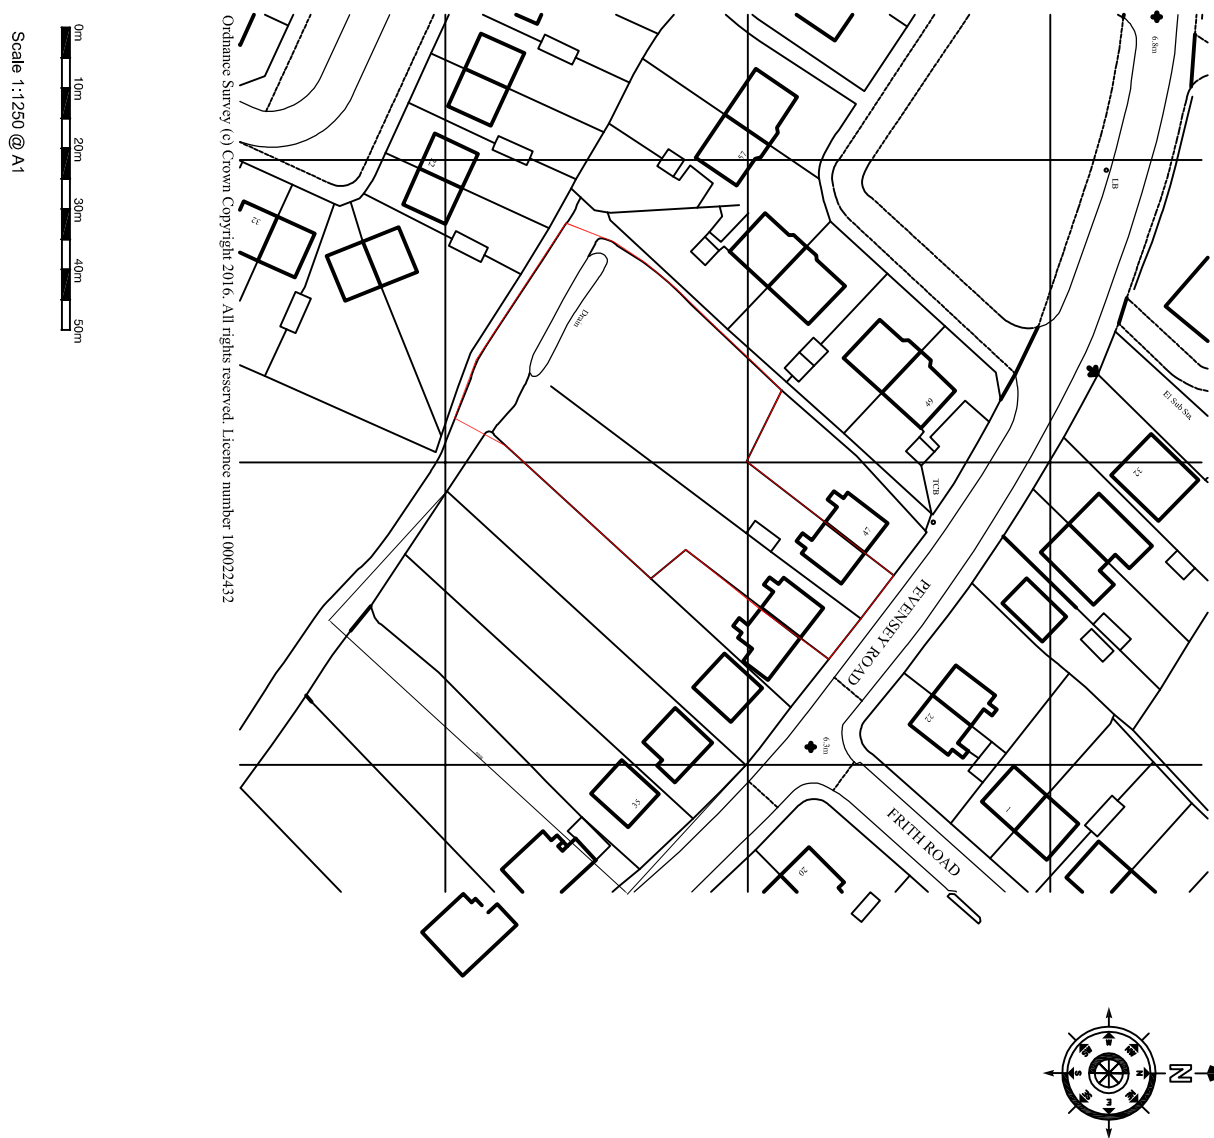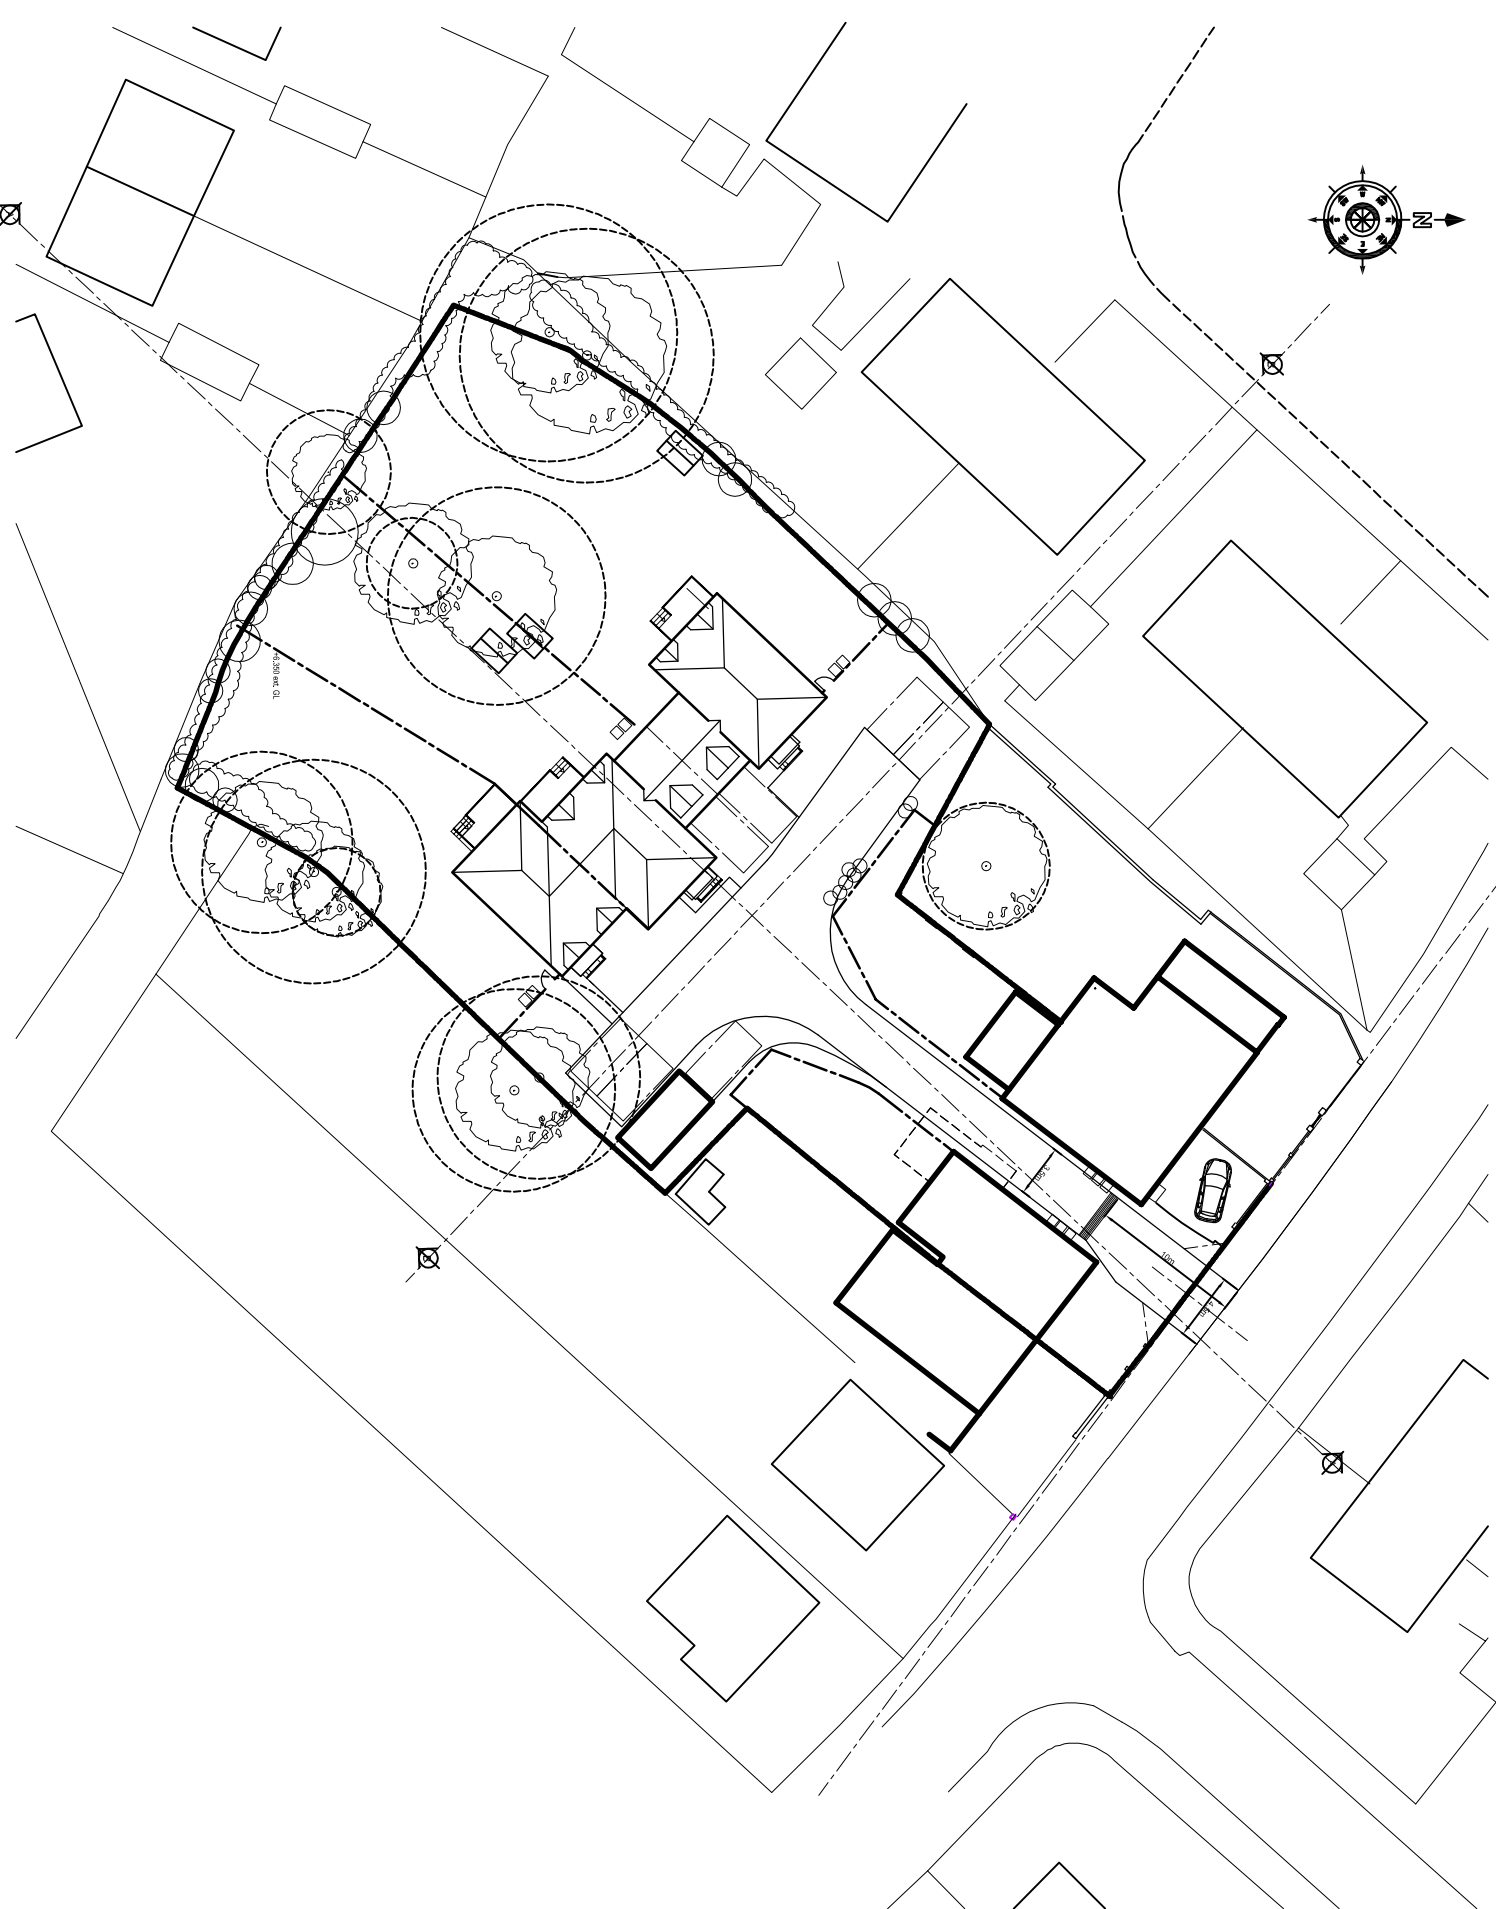

DRAWING TITLE	
Block & Location Plans and Site Section	
DATE	SCALE
Feb 18	1:200 @ A1
JOB NO.	DRAWING NO.
1615	2.13
	CHECKED BY
	REVISION
	DRAWN BY
	GIM