


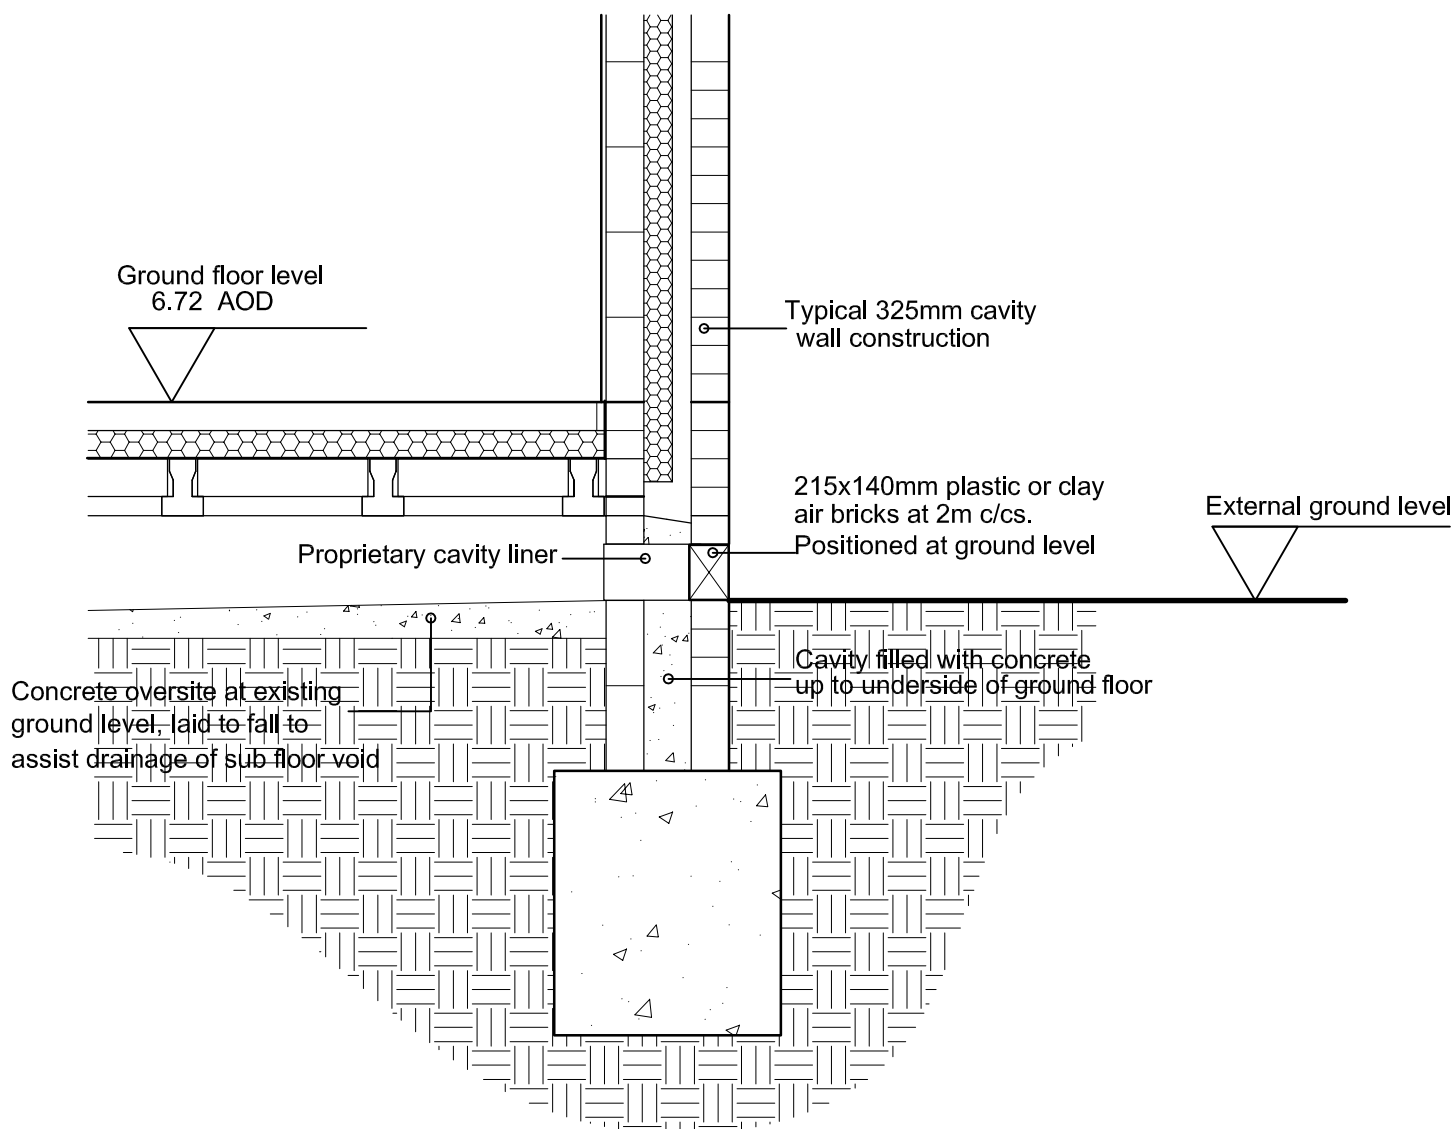

Typical ground floor/ wall detail

1:20 @ A4