


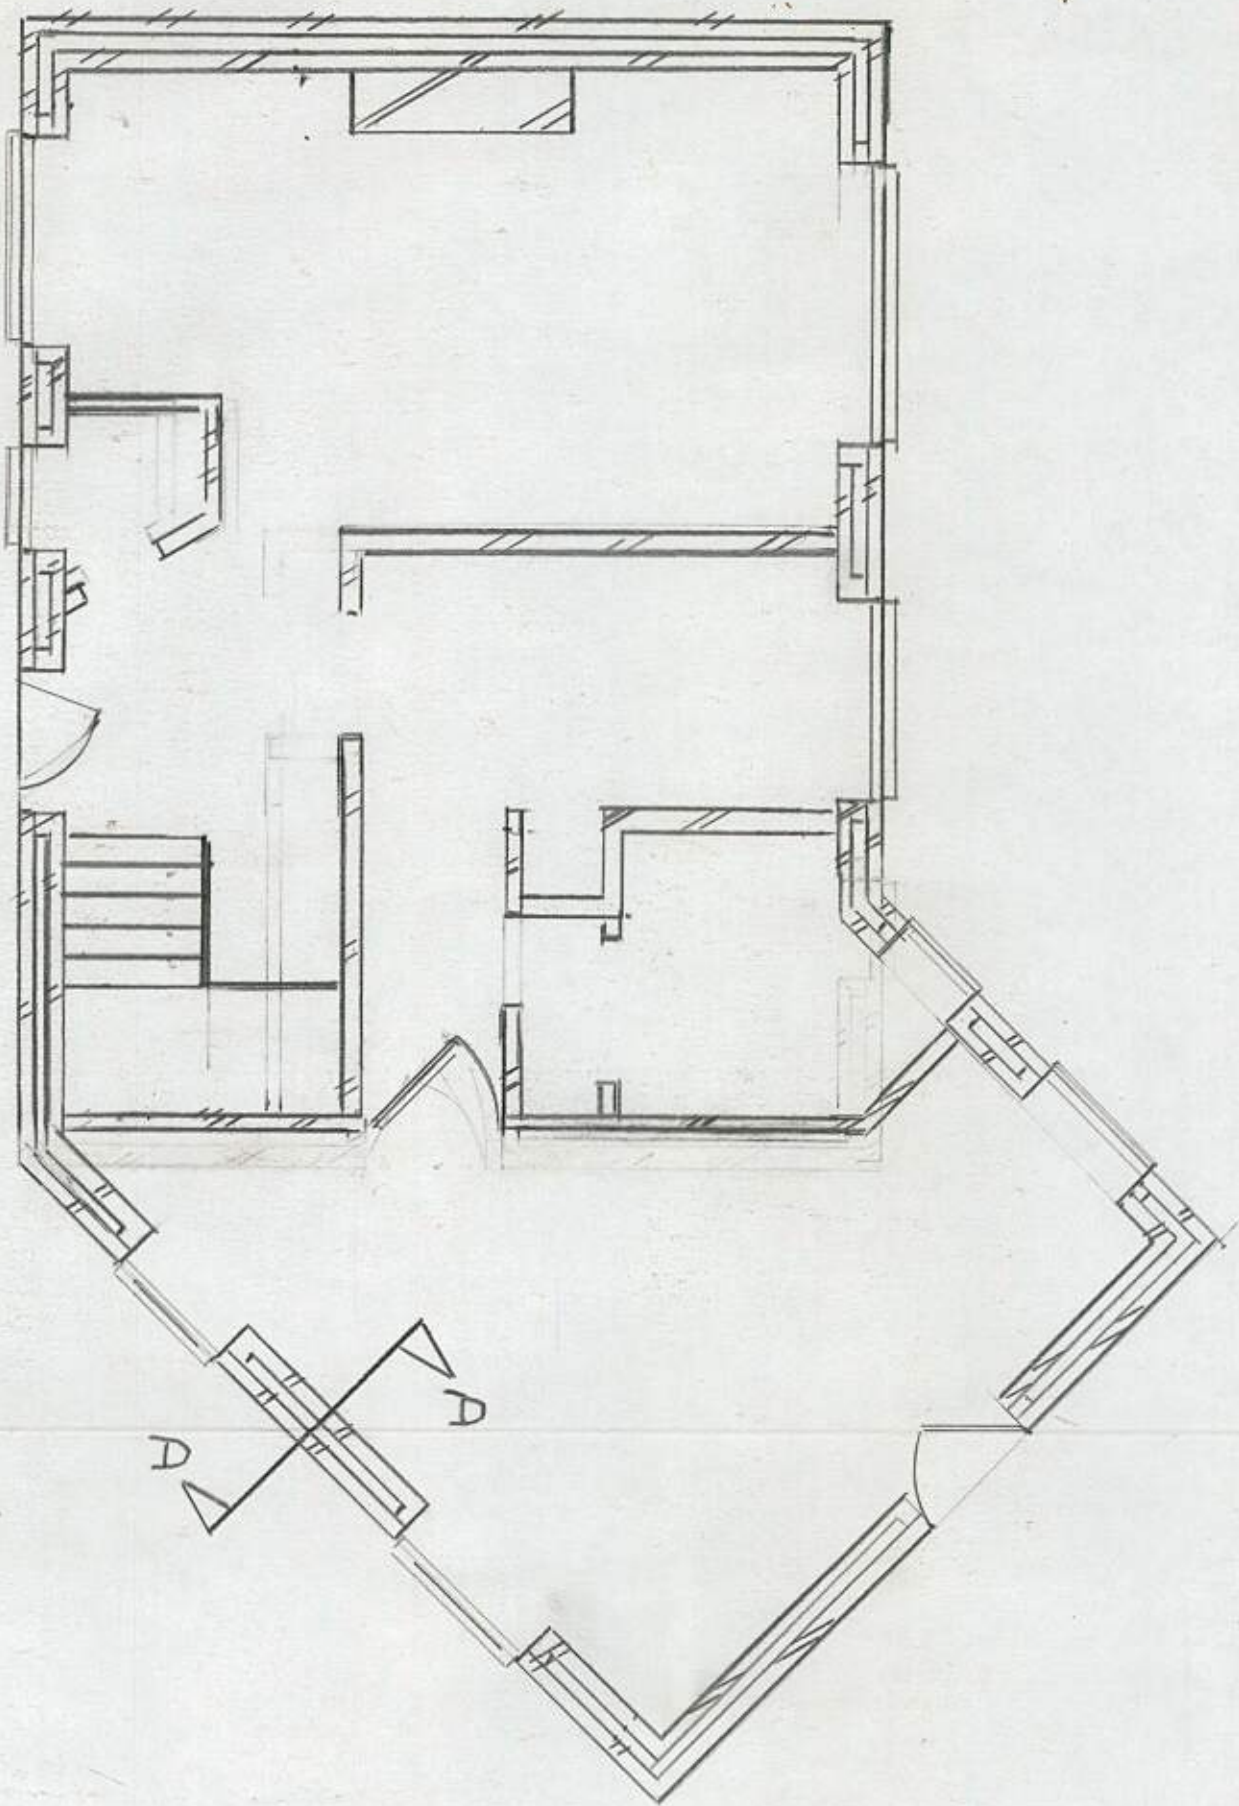

PROPOSED GROUND FLOOR

SI MAWS AVE BOGARA
Scale 1:50 Date 1-11/13