


PROPOSED FIRST FLOOR

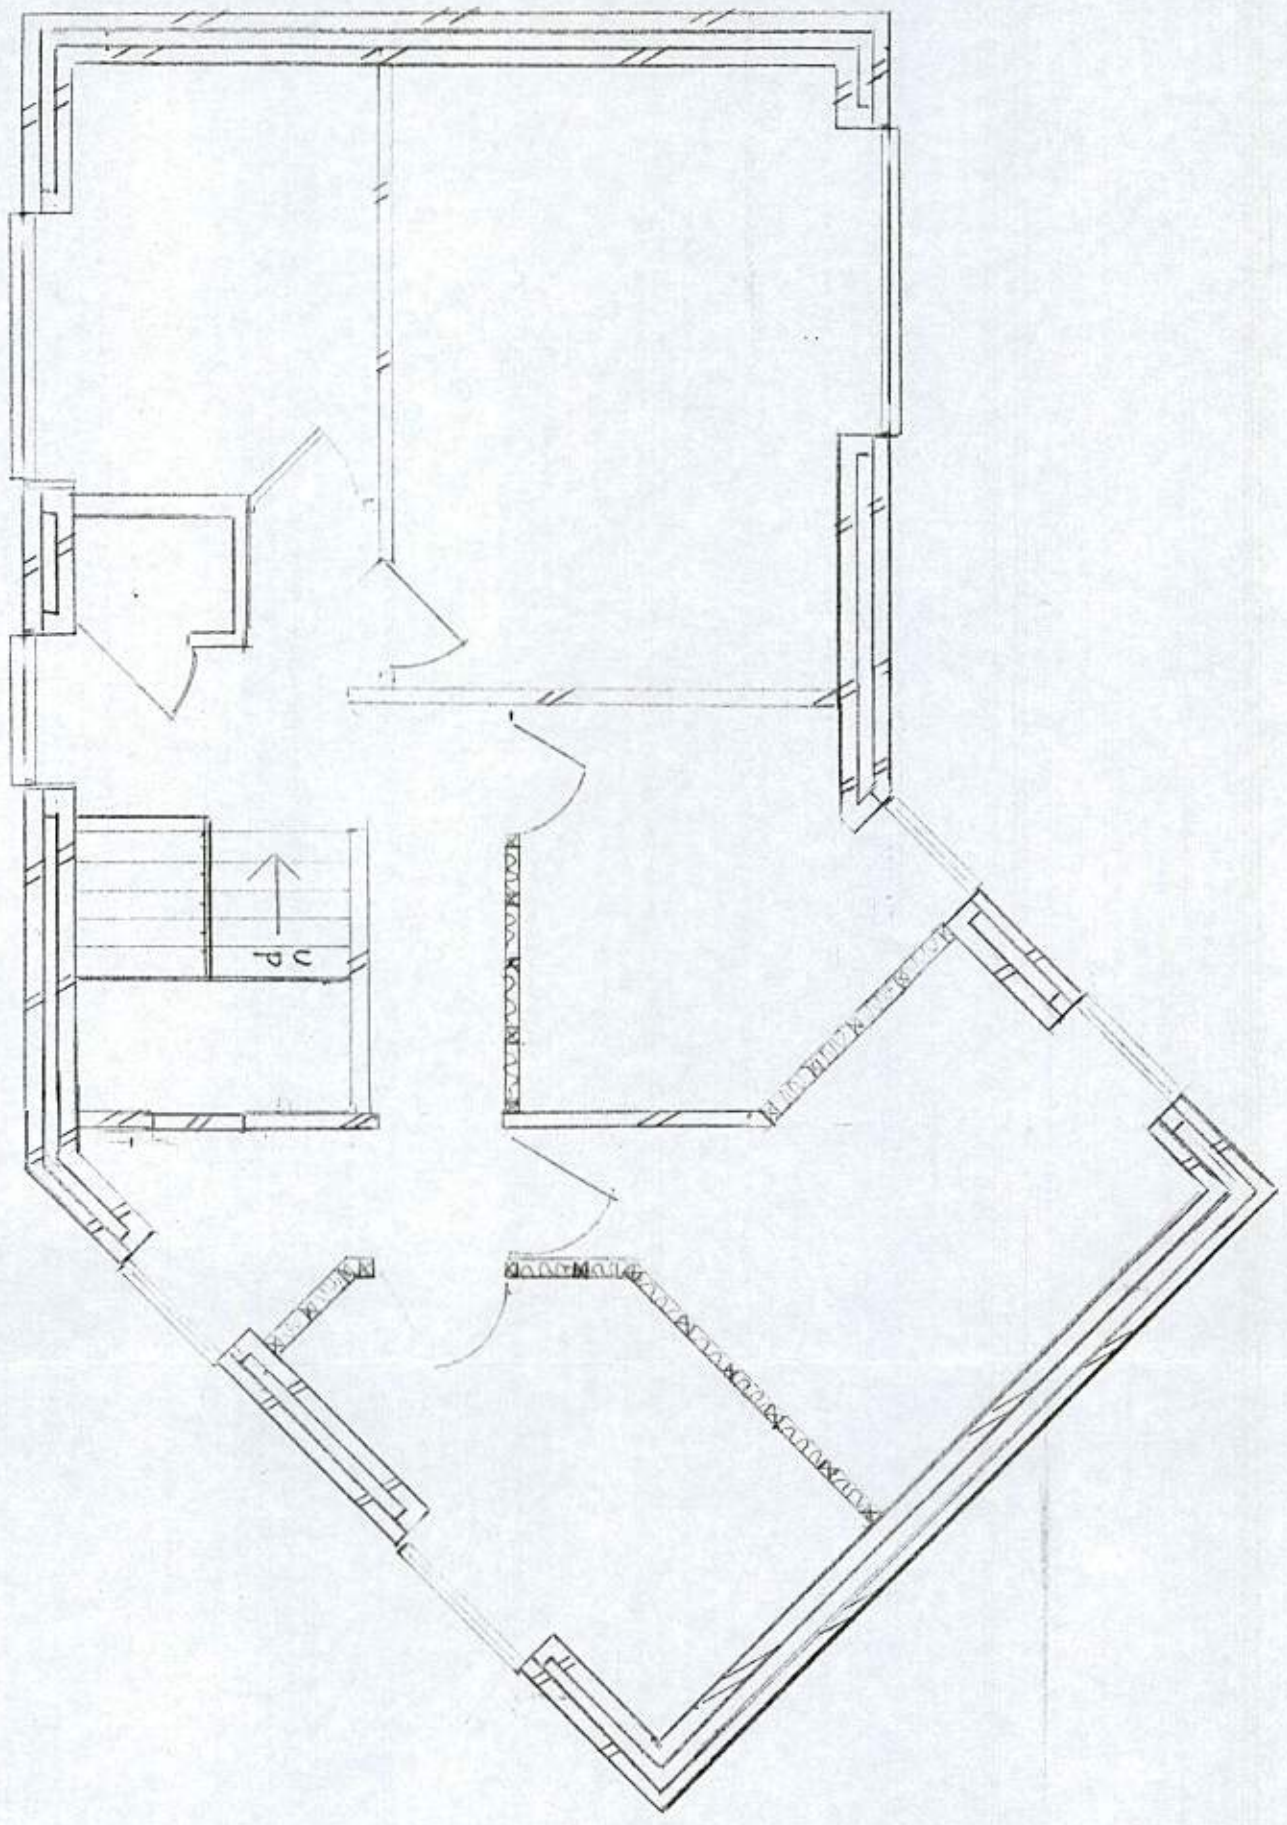

	51 MONS AVENUE BOGNOR REGIS
SCALE	1:50
DATE	JAN 2013