



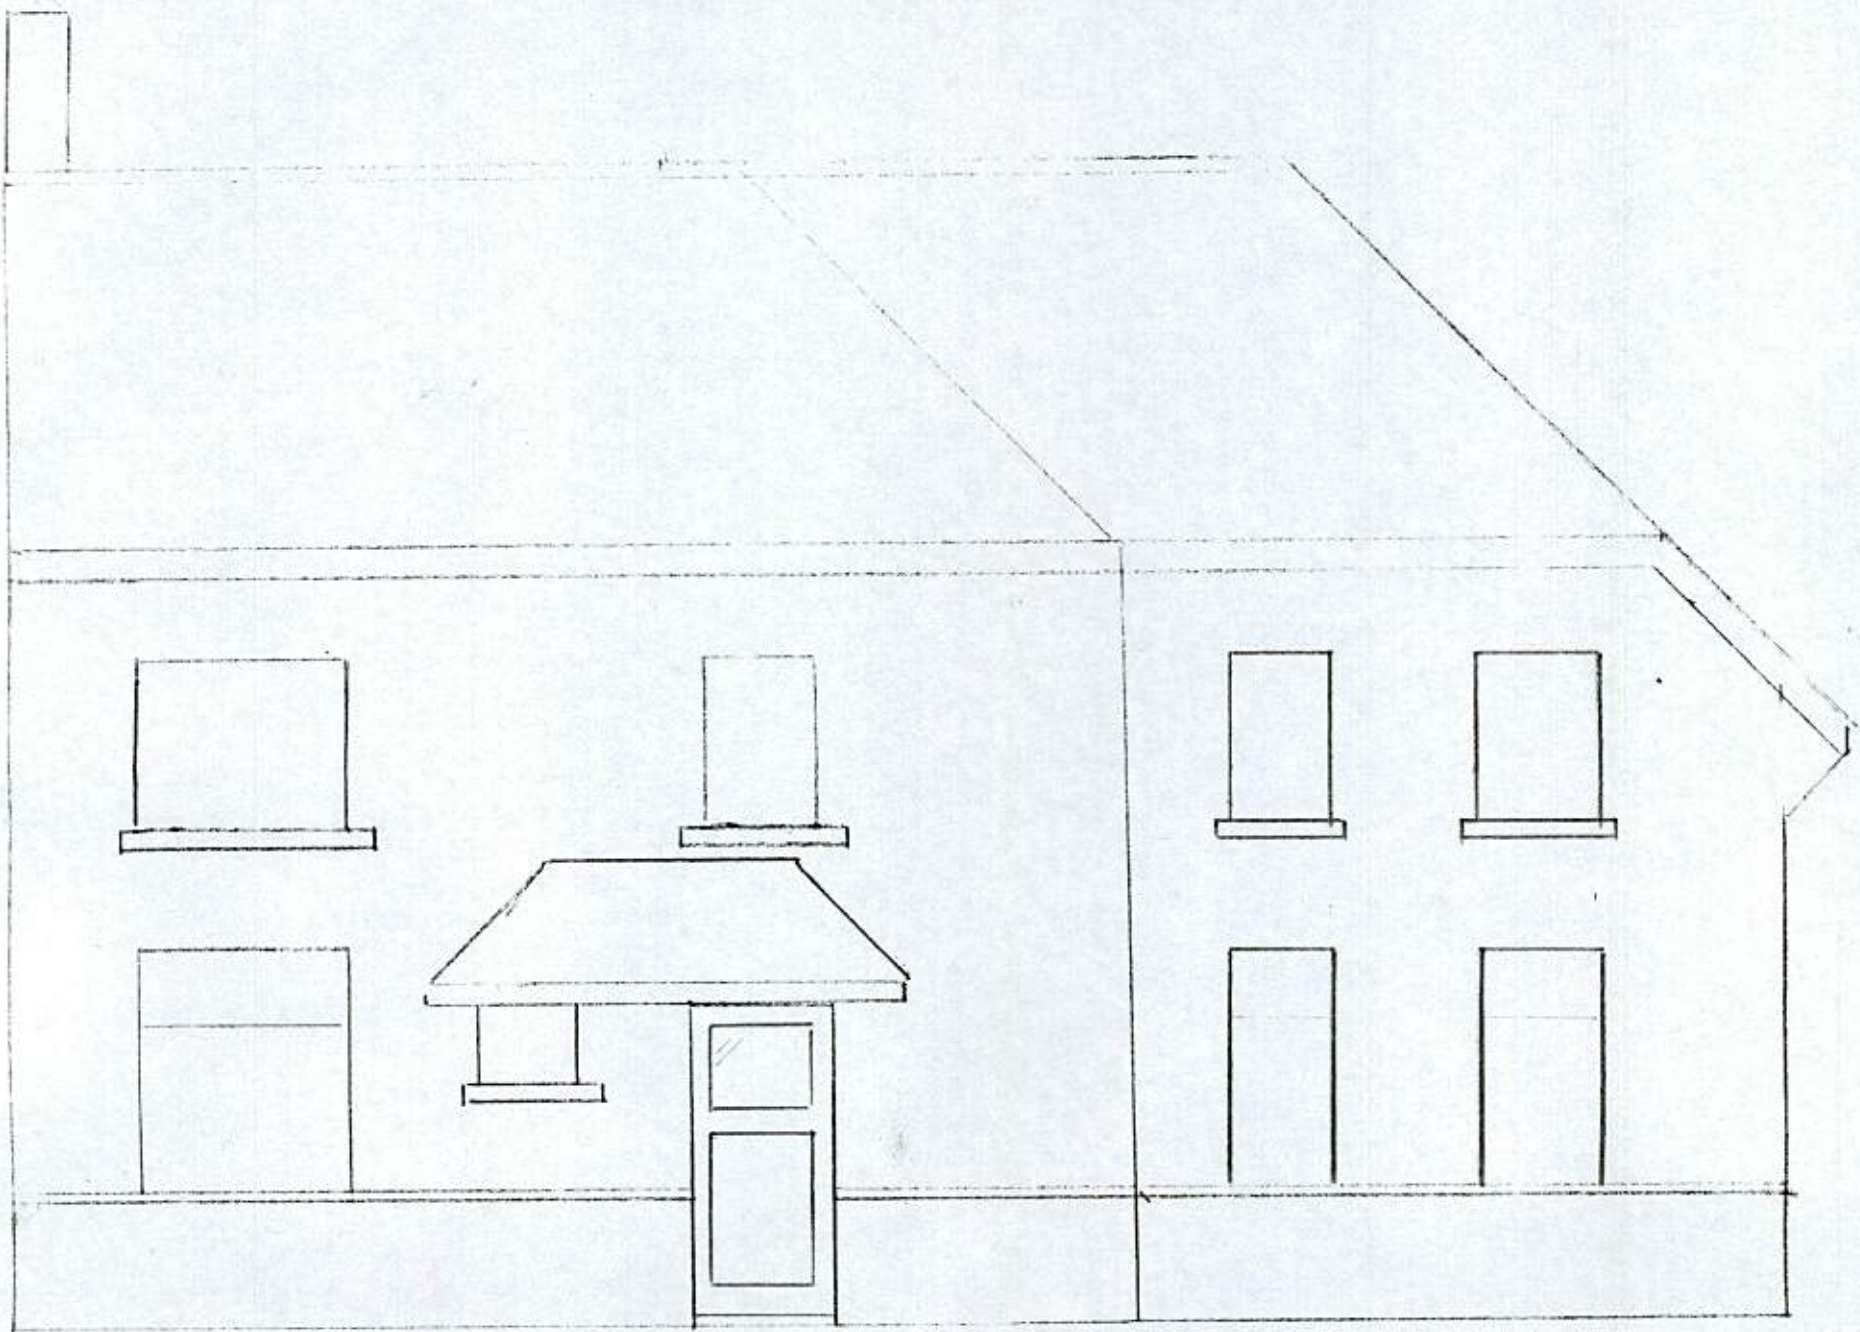

PROPOSED FRONT ELEVATION

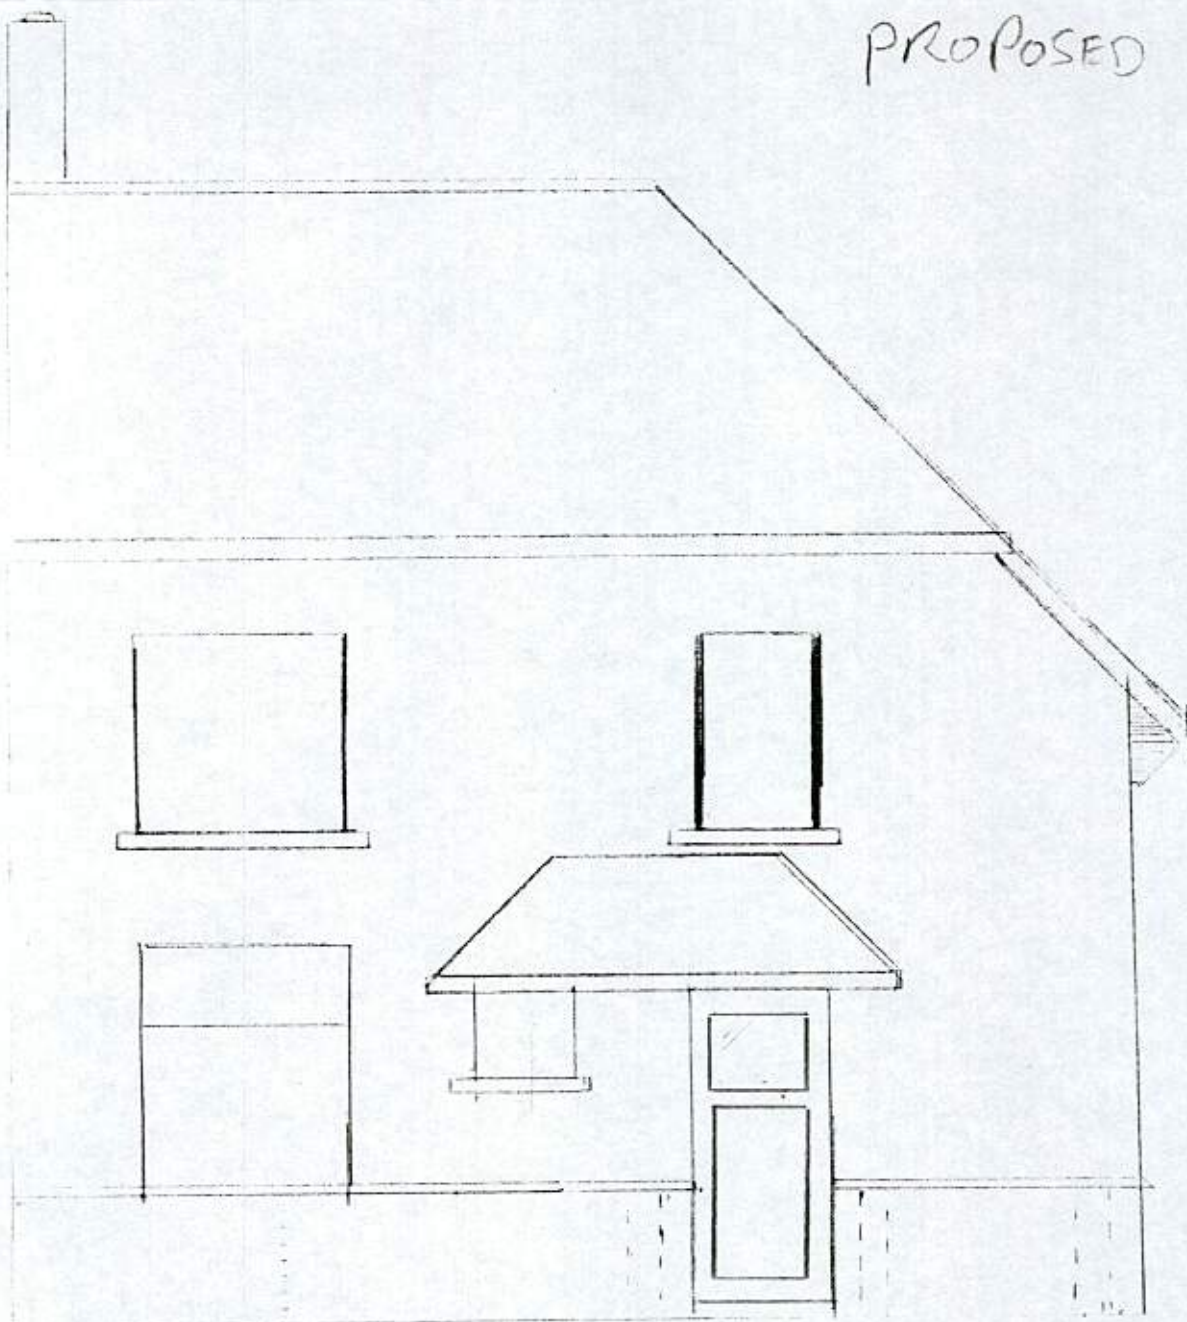

EXISTING FRONT ELEVATION

	51 MONS AVENUE BOHINOC REGNIS
SCALE	1:50
DATE	MARCH 2013