


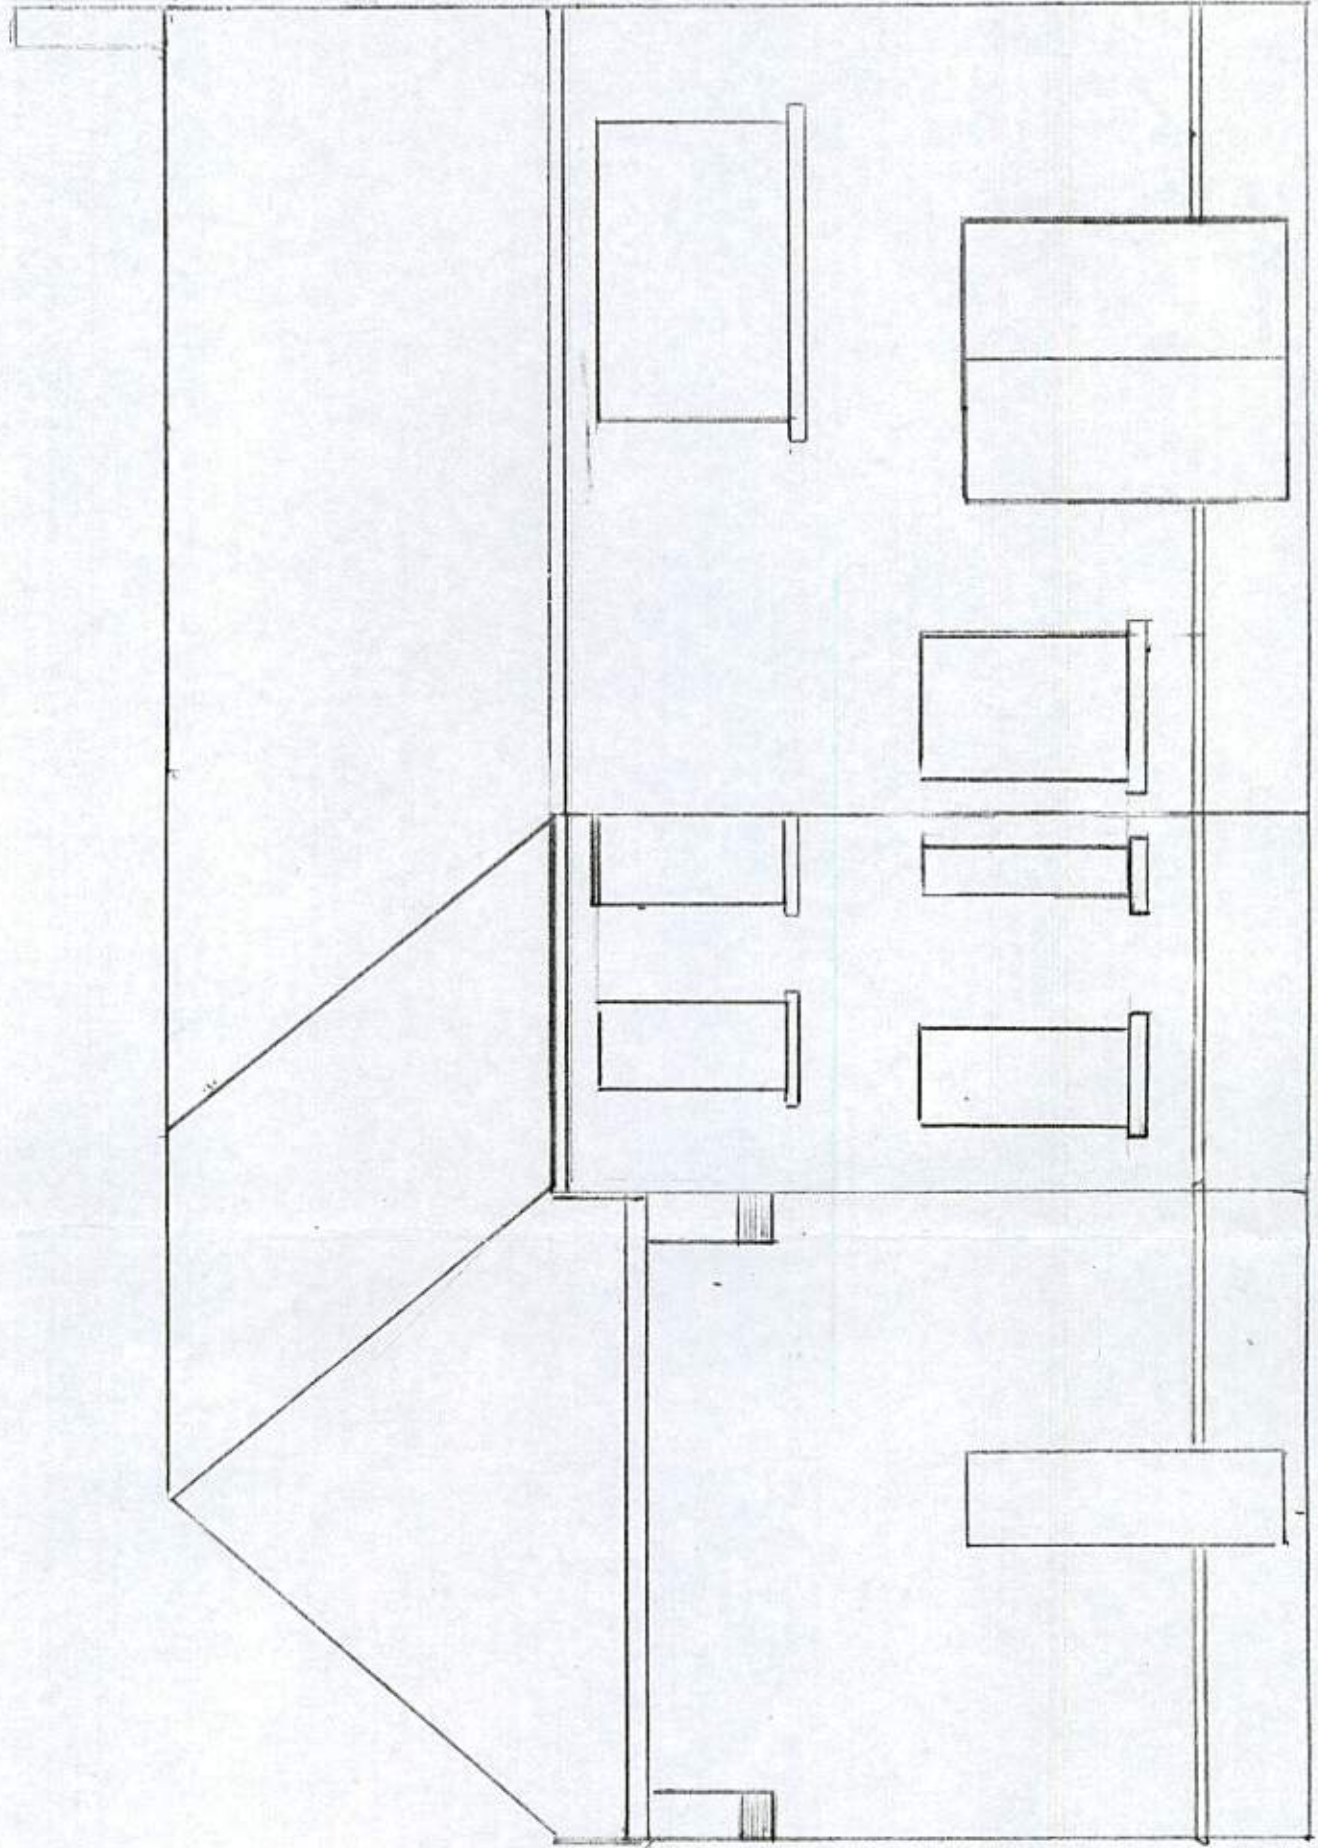

PROPOSED REAR ELEVATION

	SIMONS AVENUE BOURNOR REGIS
SCALE	1:50
DATE	MARCH 2013