


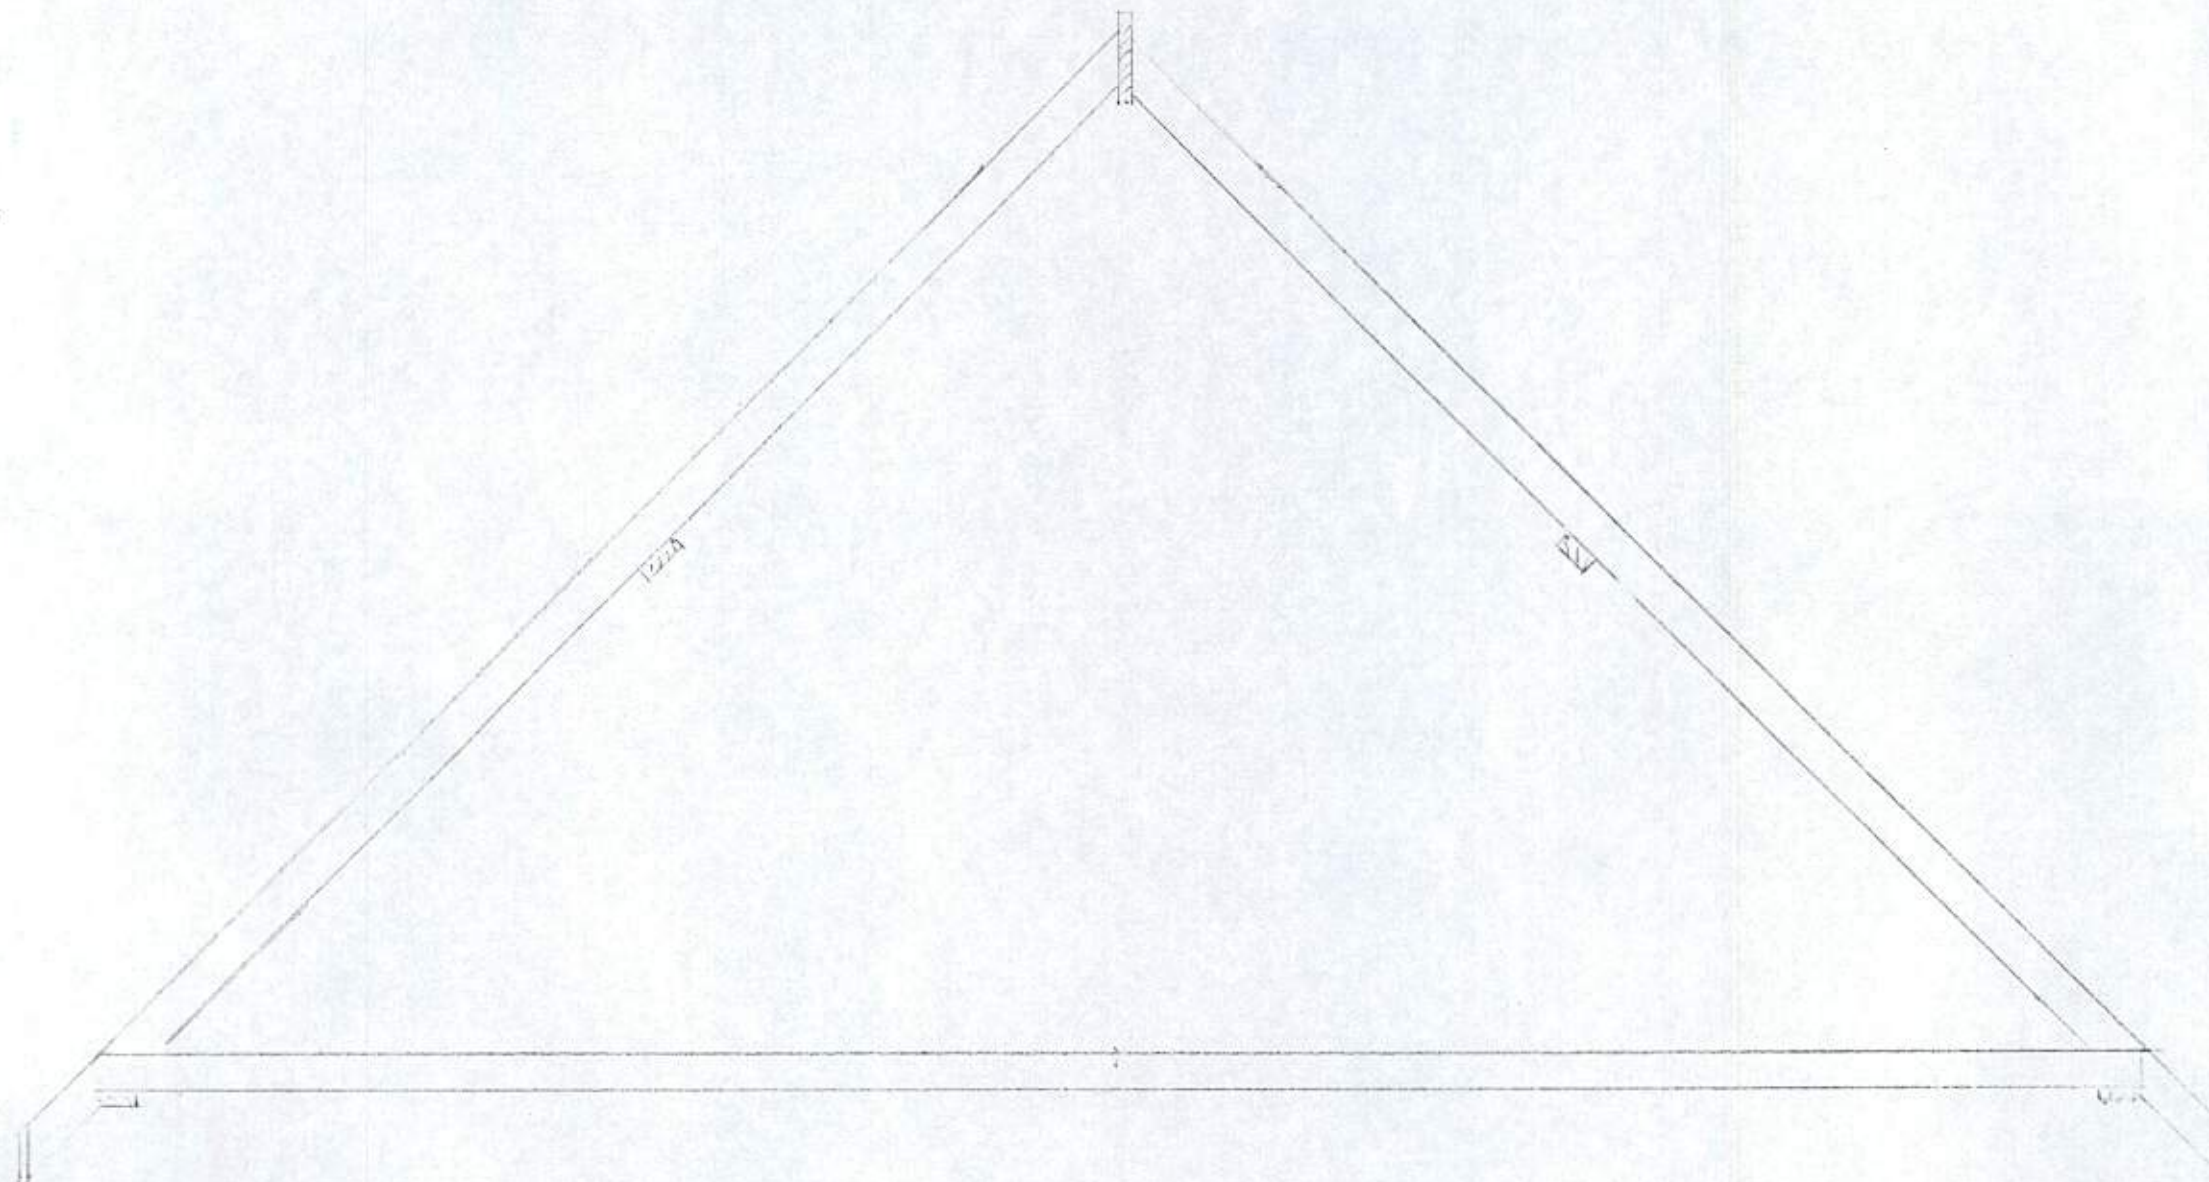

EXISTING ROOF	SCALE 1:20
CROSS SECTION A-A	
DATE 15/3/13	SI MONS AVENUE BODMER