


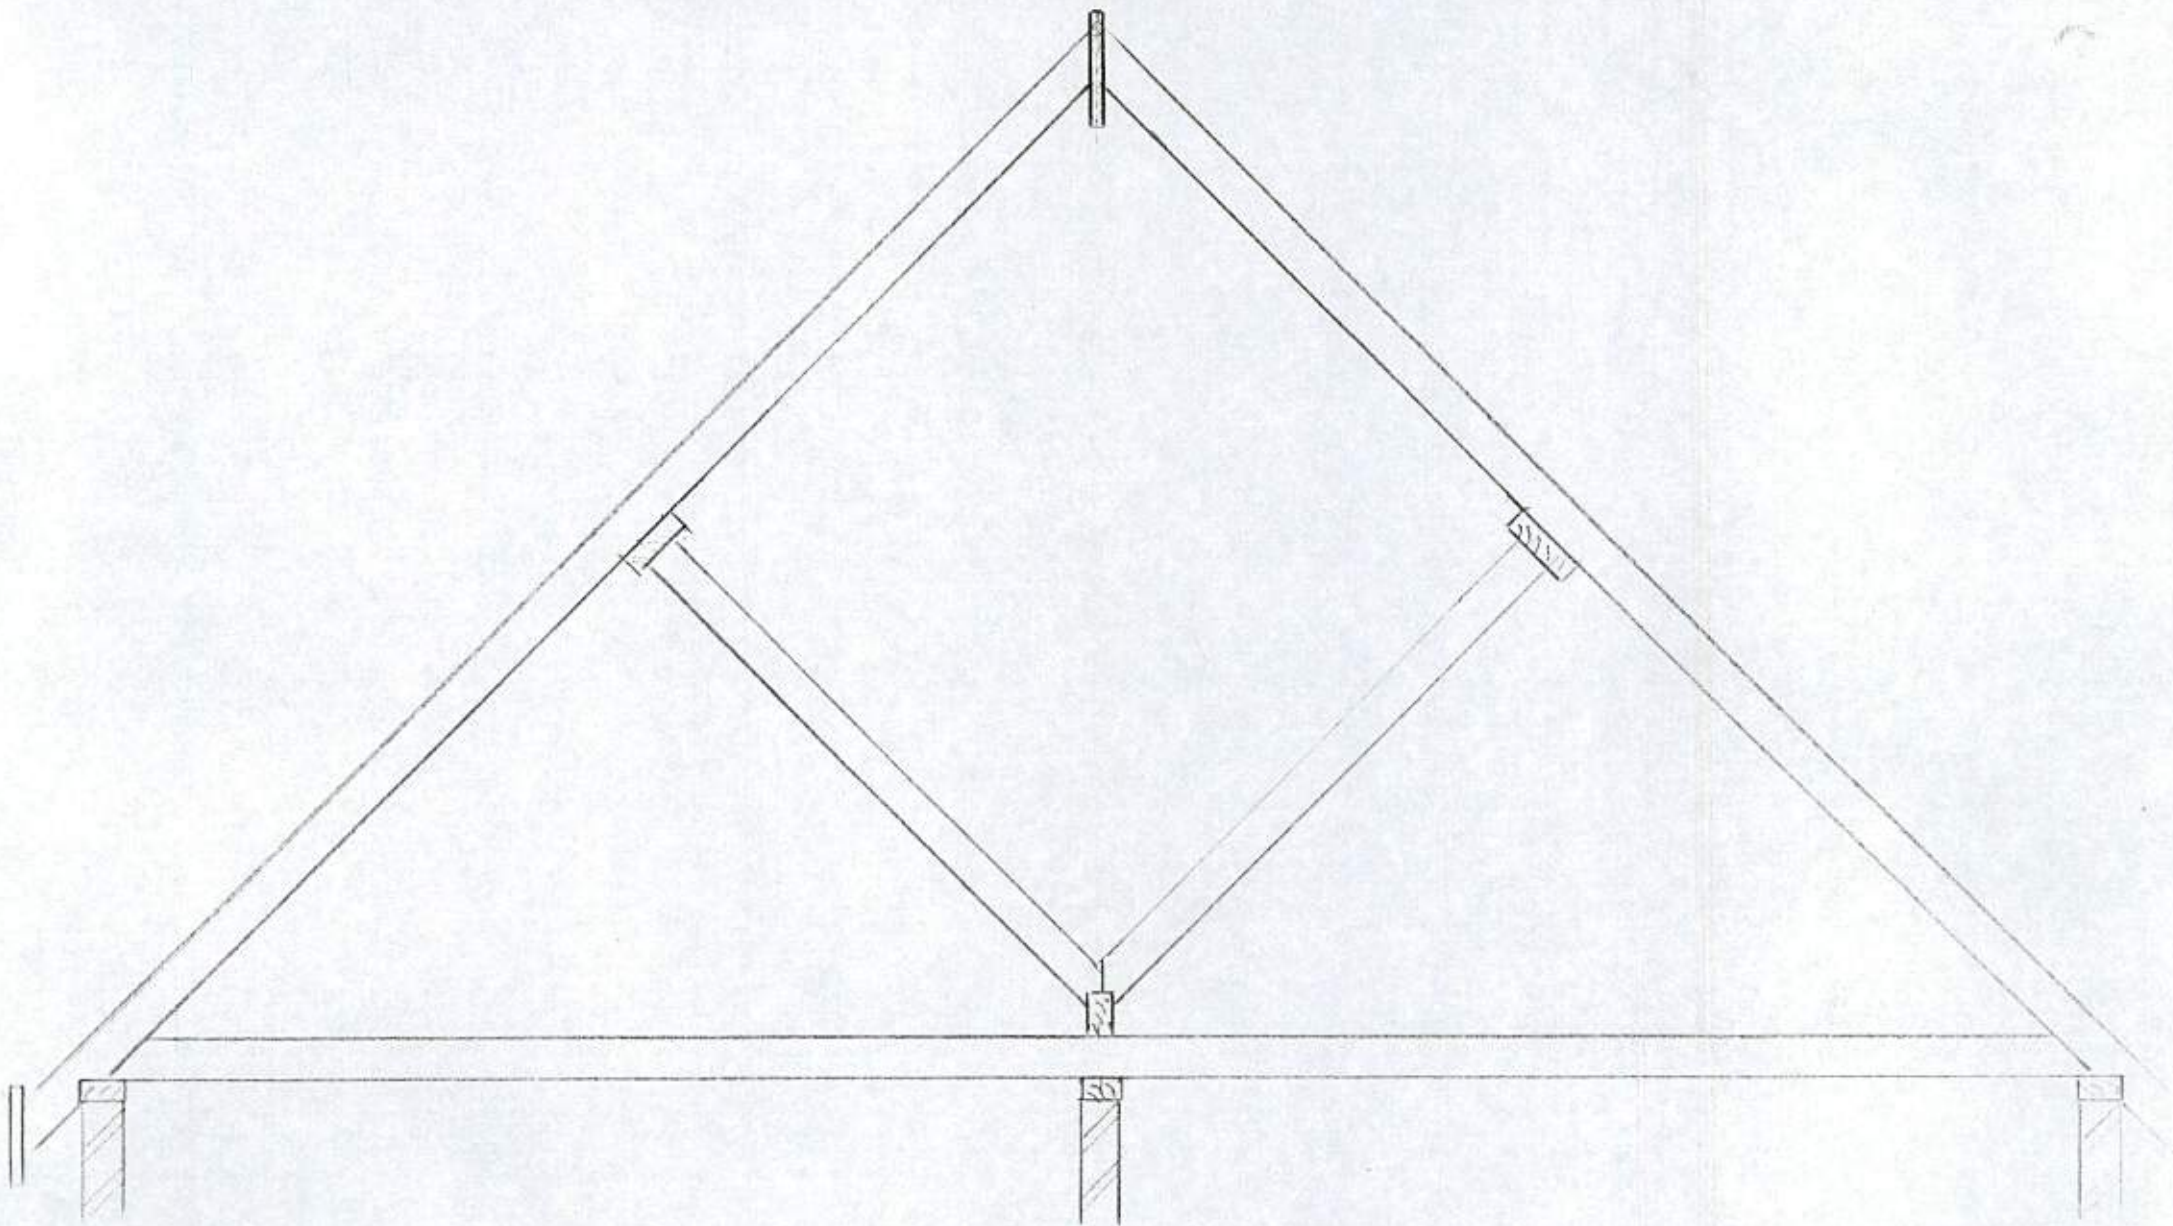

SECTION Z-Z PROPOSED ROOF FRAME
SIMONS AVENUE BOGNOR REGIS
SCALE 1:20 | DATE 21-3-2013