


HAWTHORNE ROAD

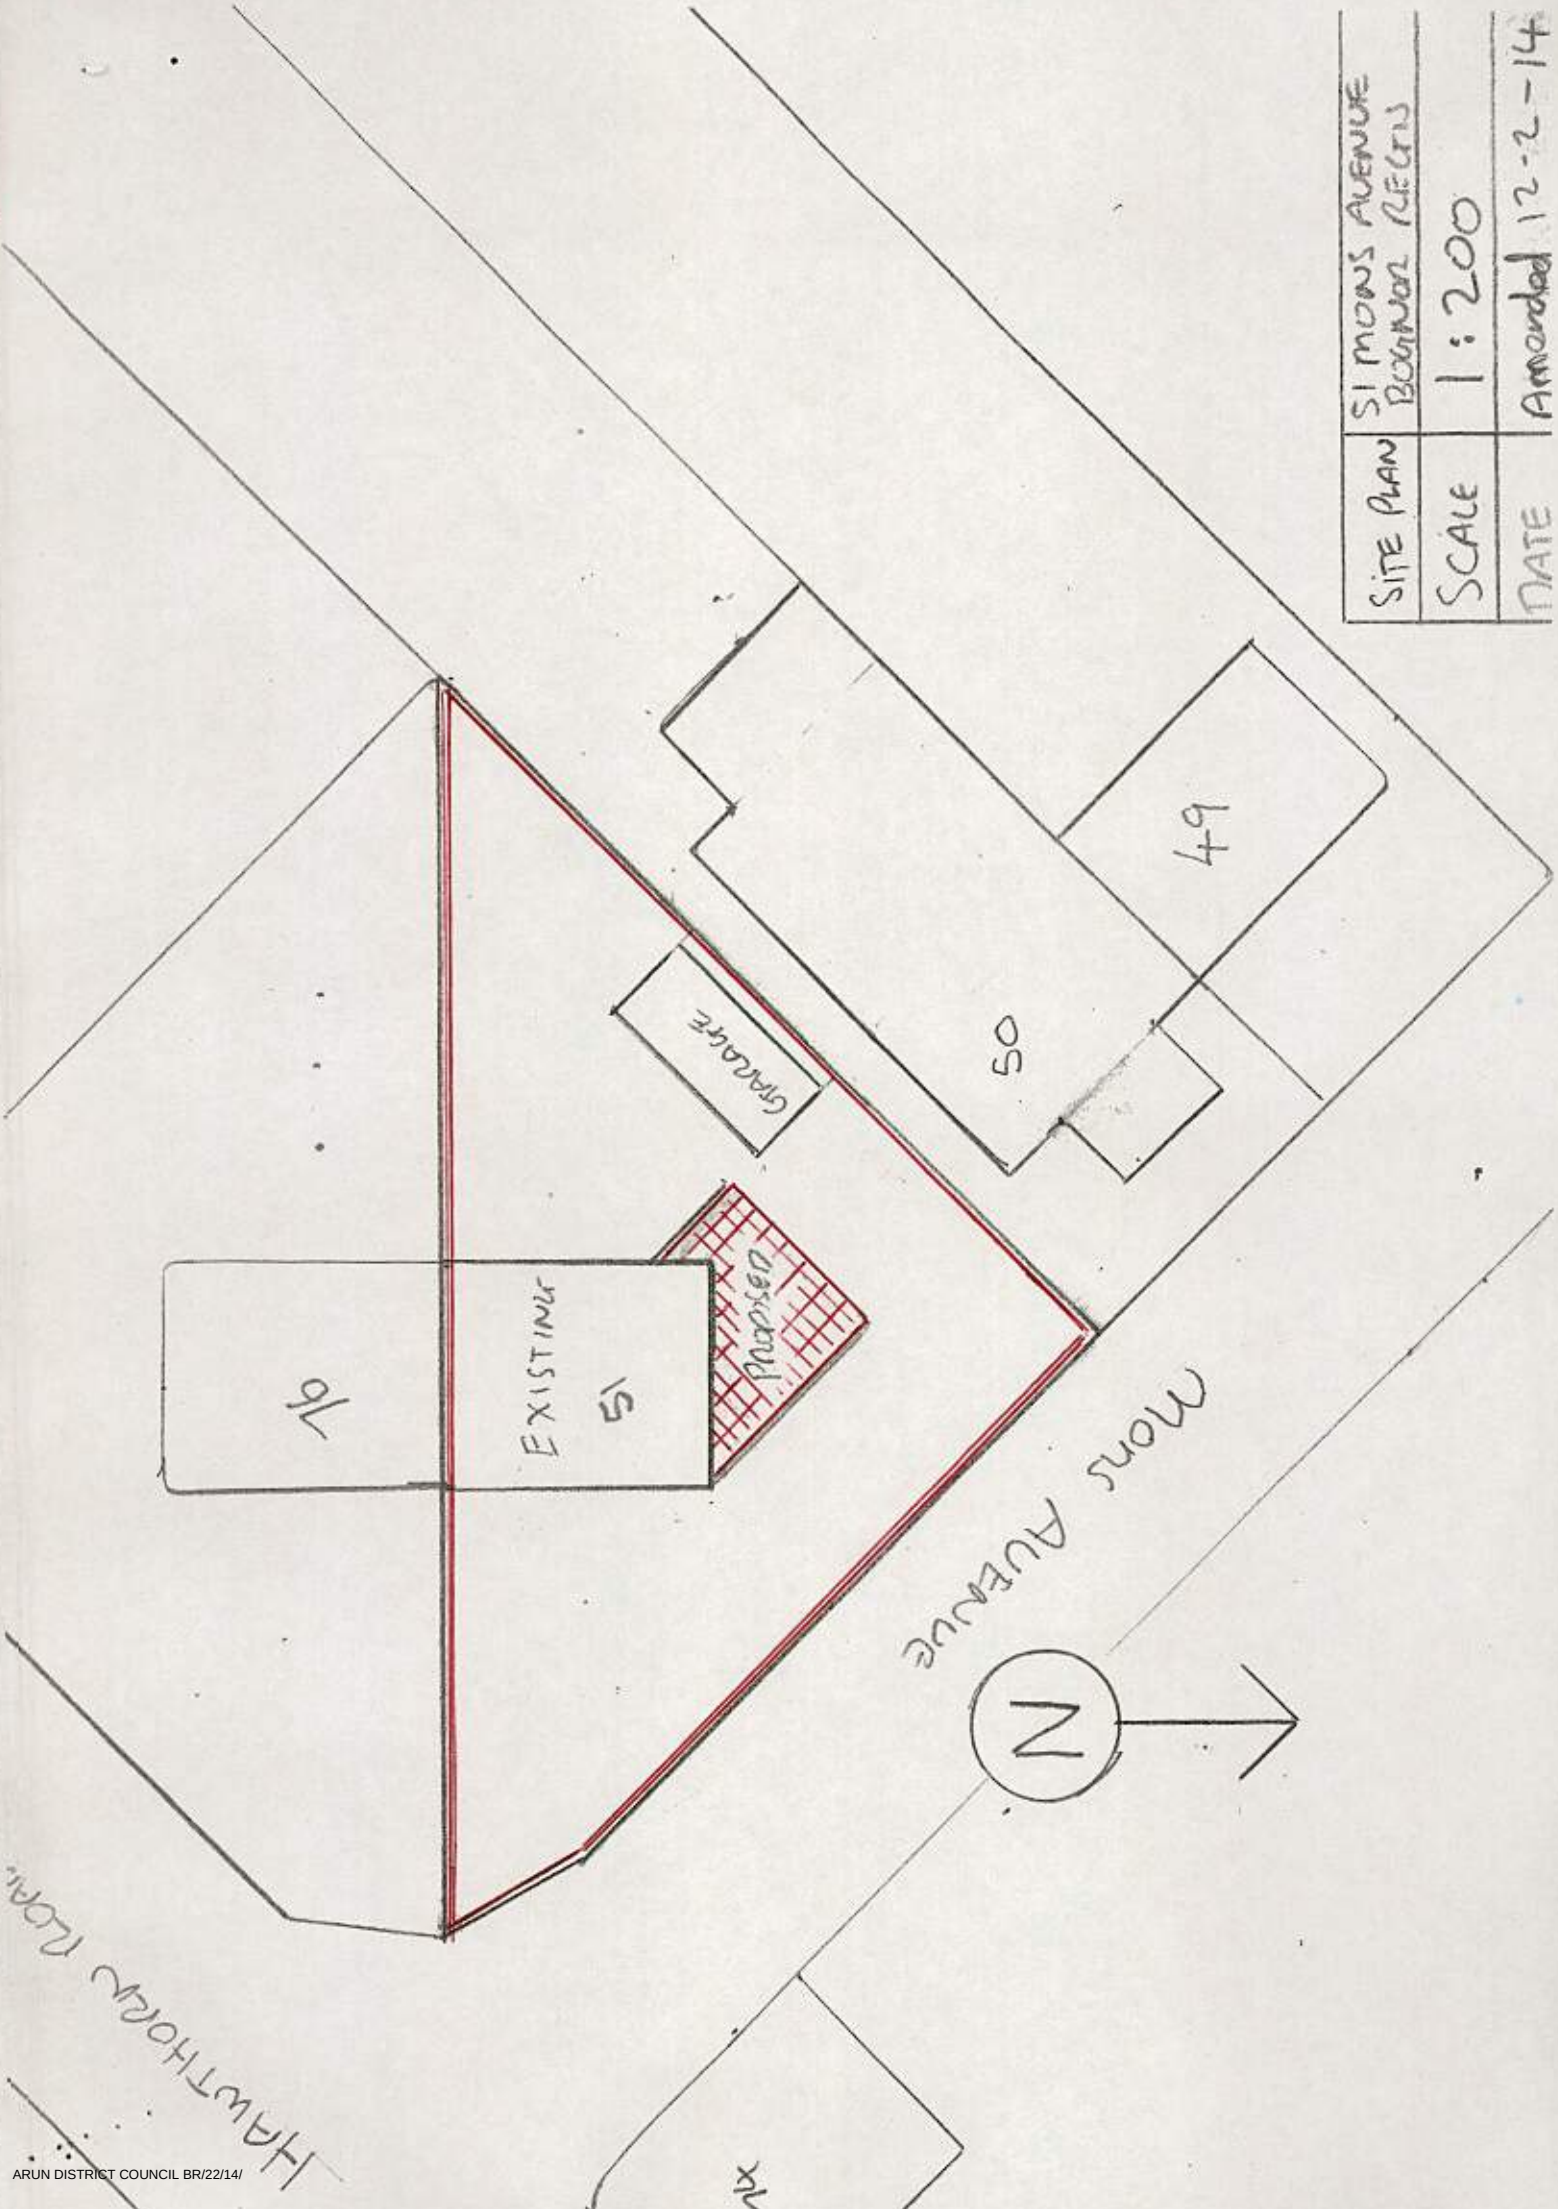

SITE PLAN	51 MONS AVENUE BOGNOR REGIS
SCALE	1:200
DATE	Amended 12-2-14