

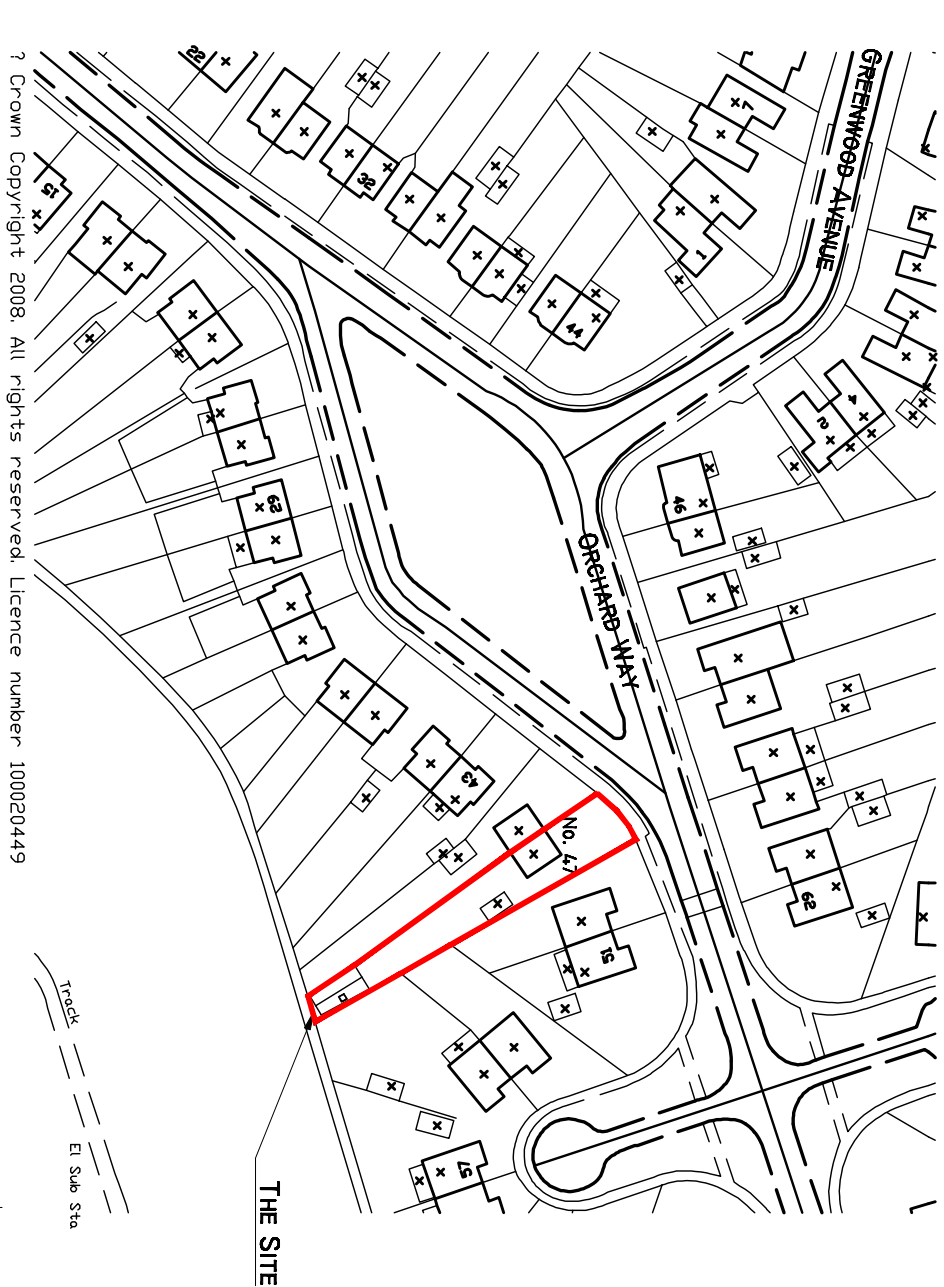
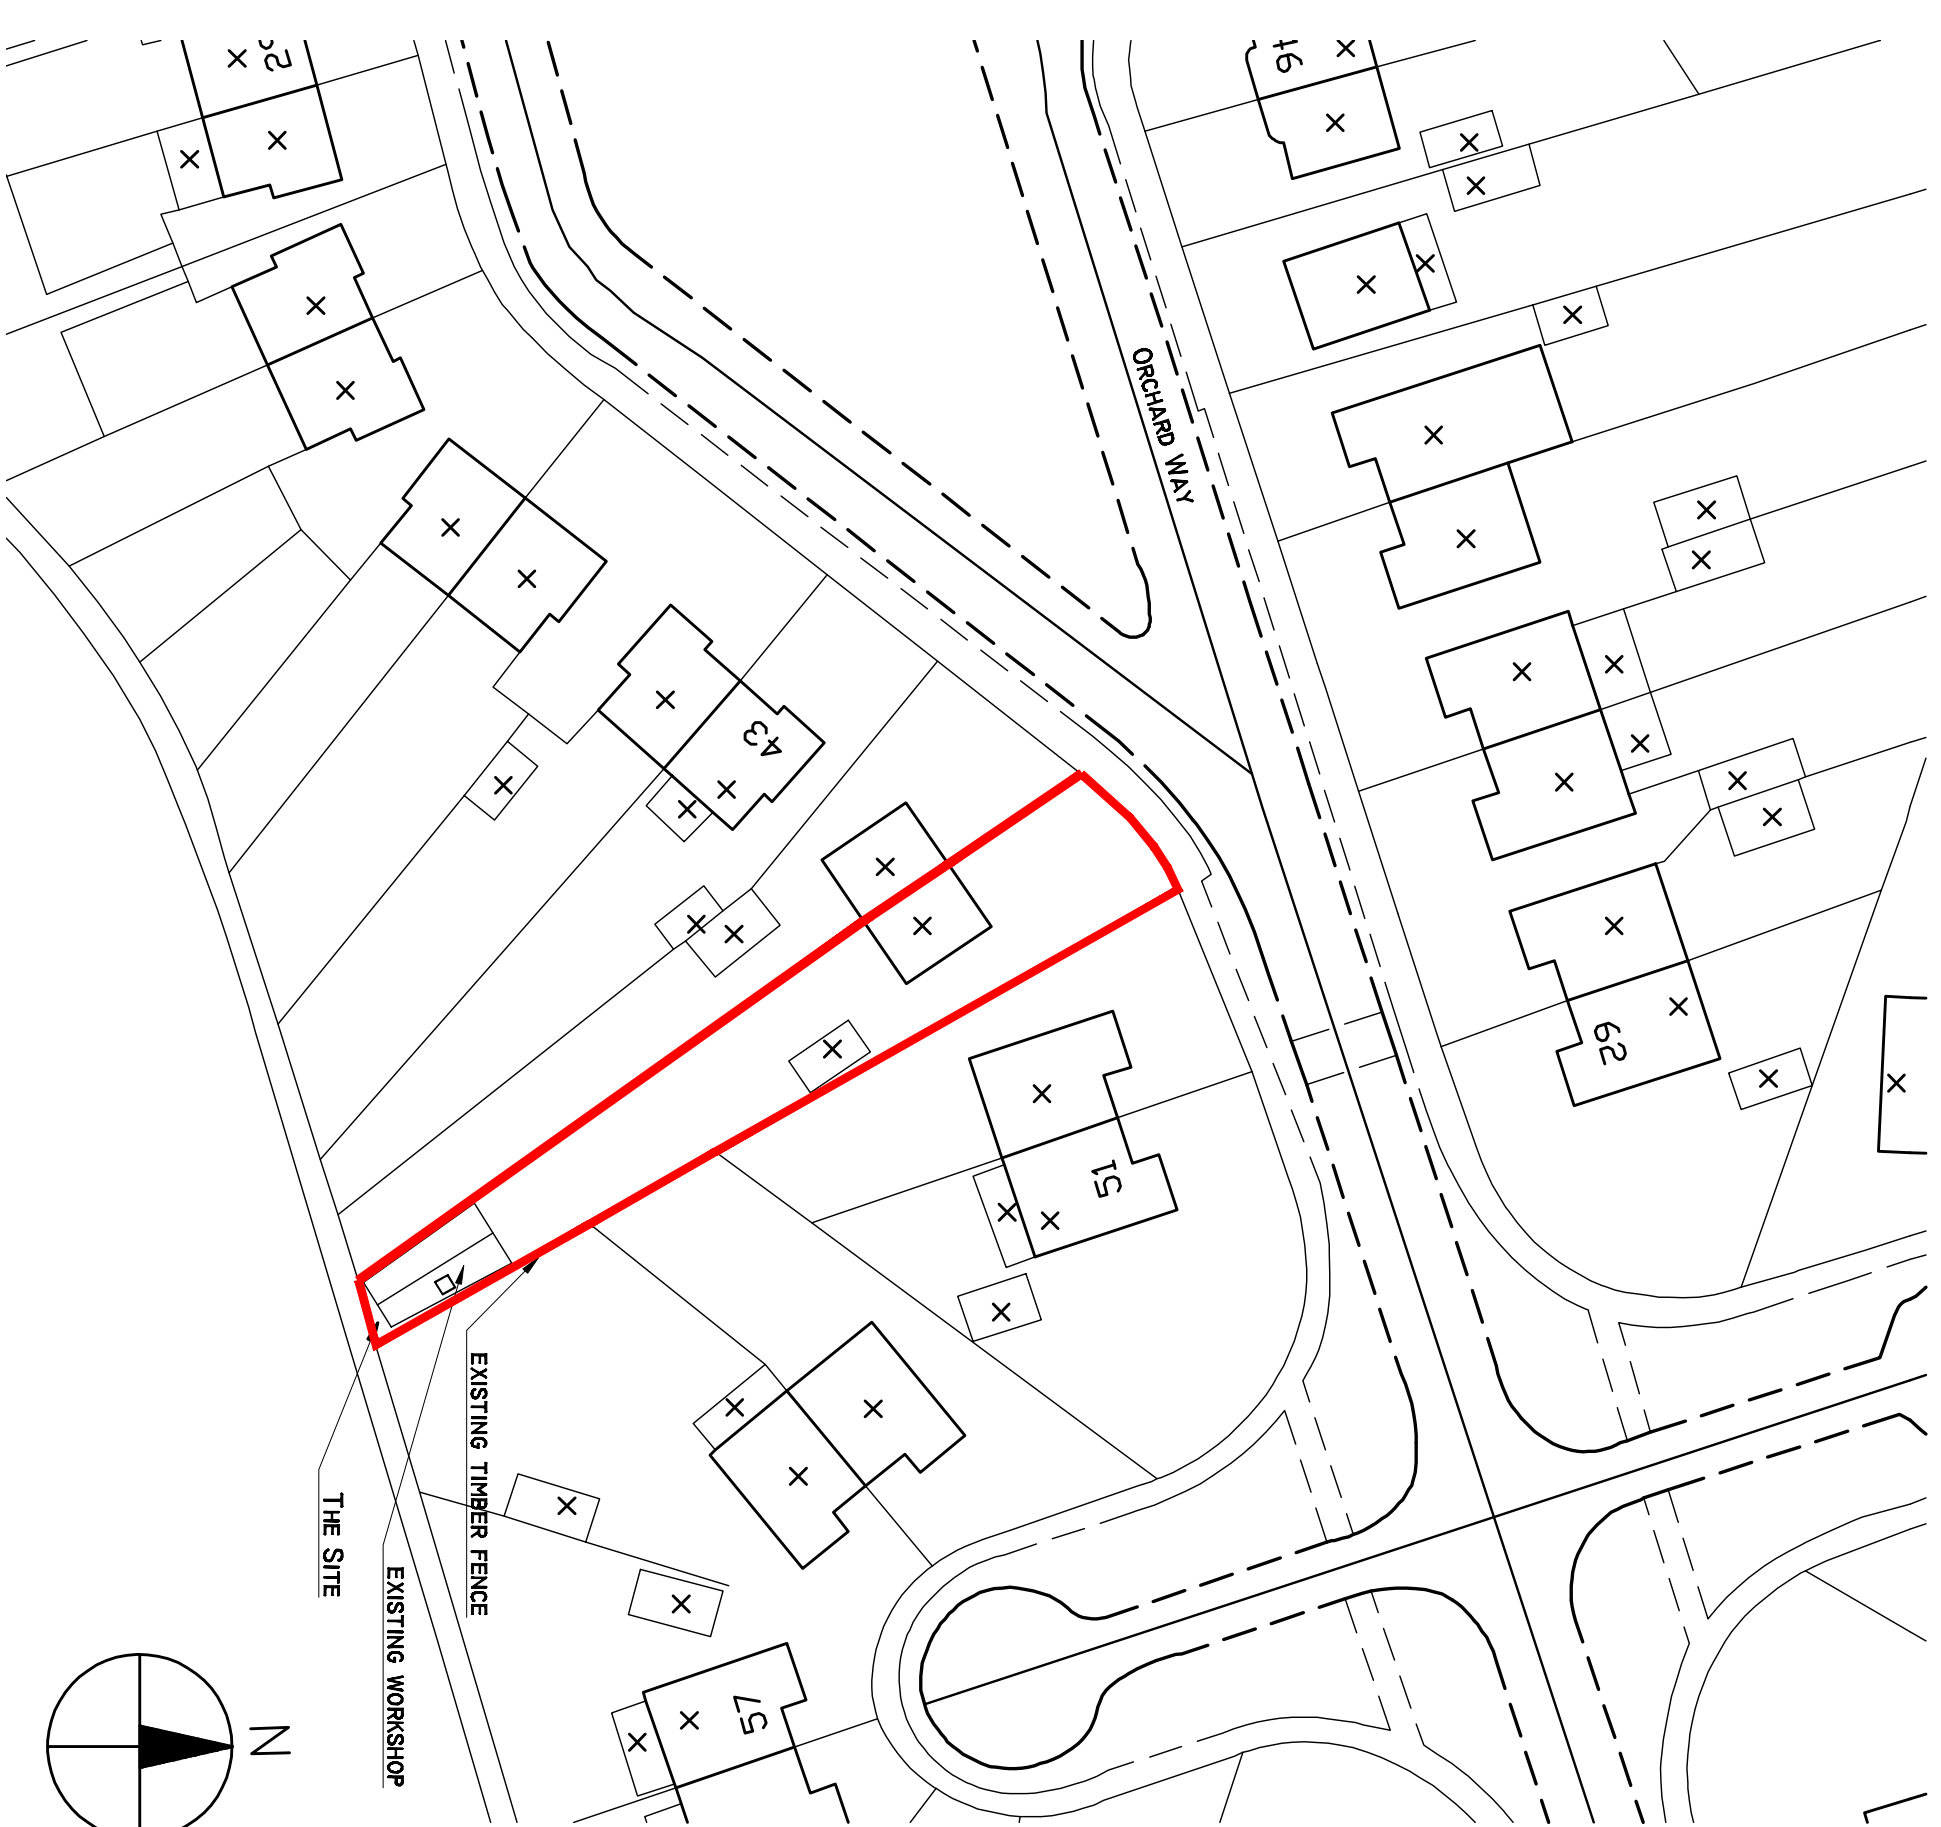
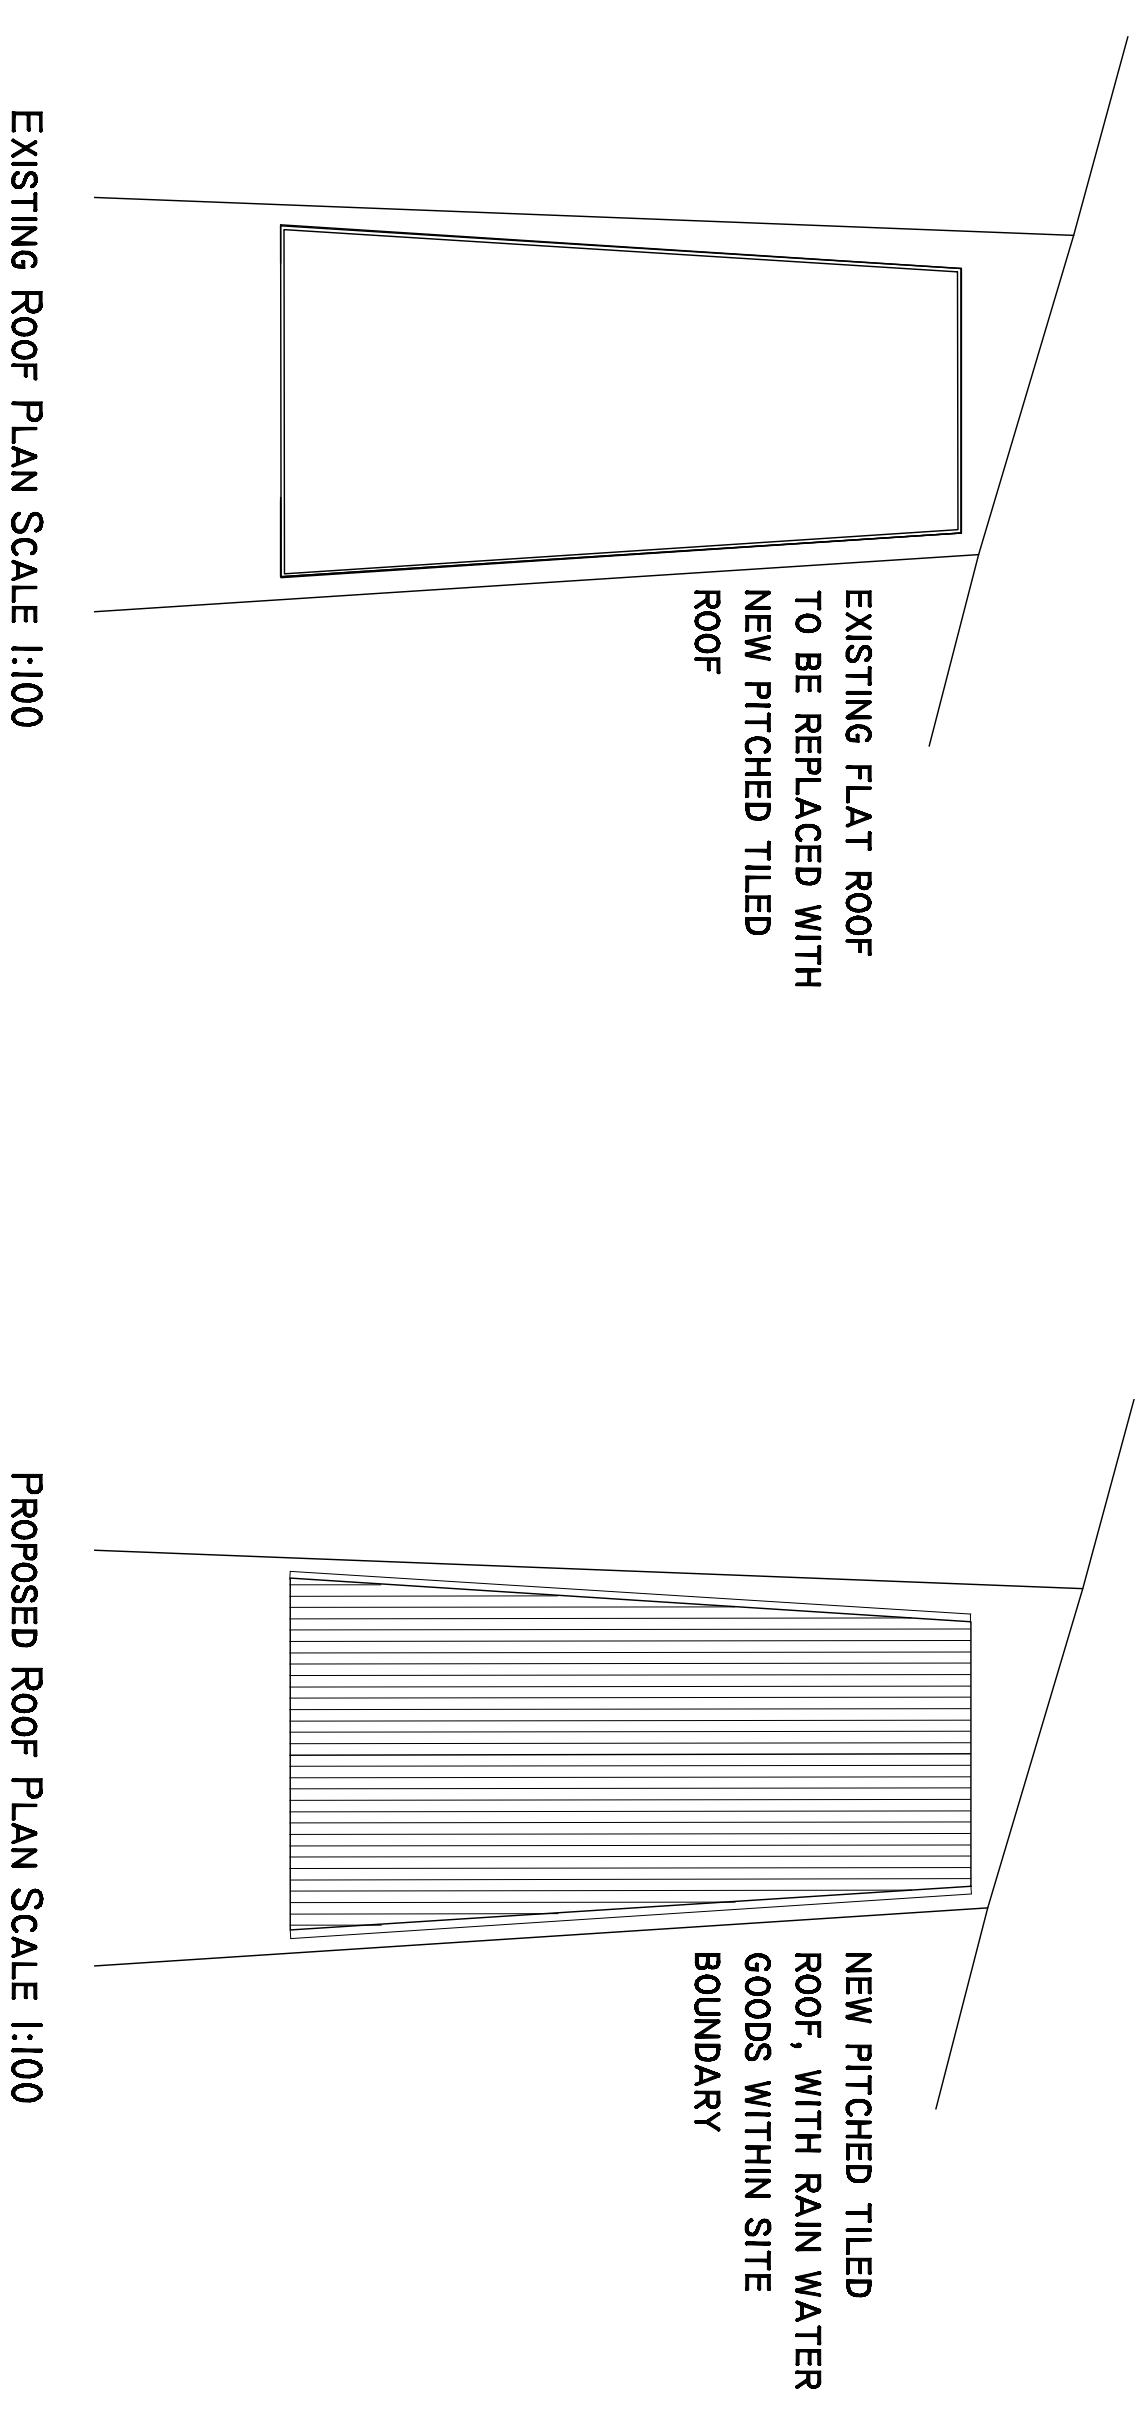
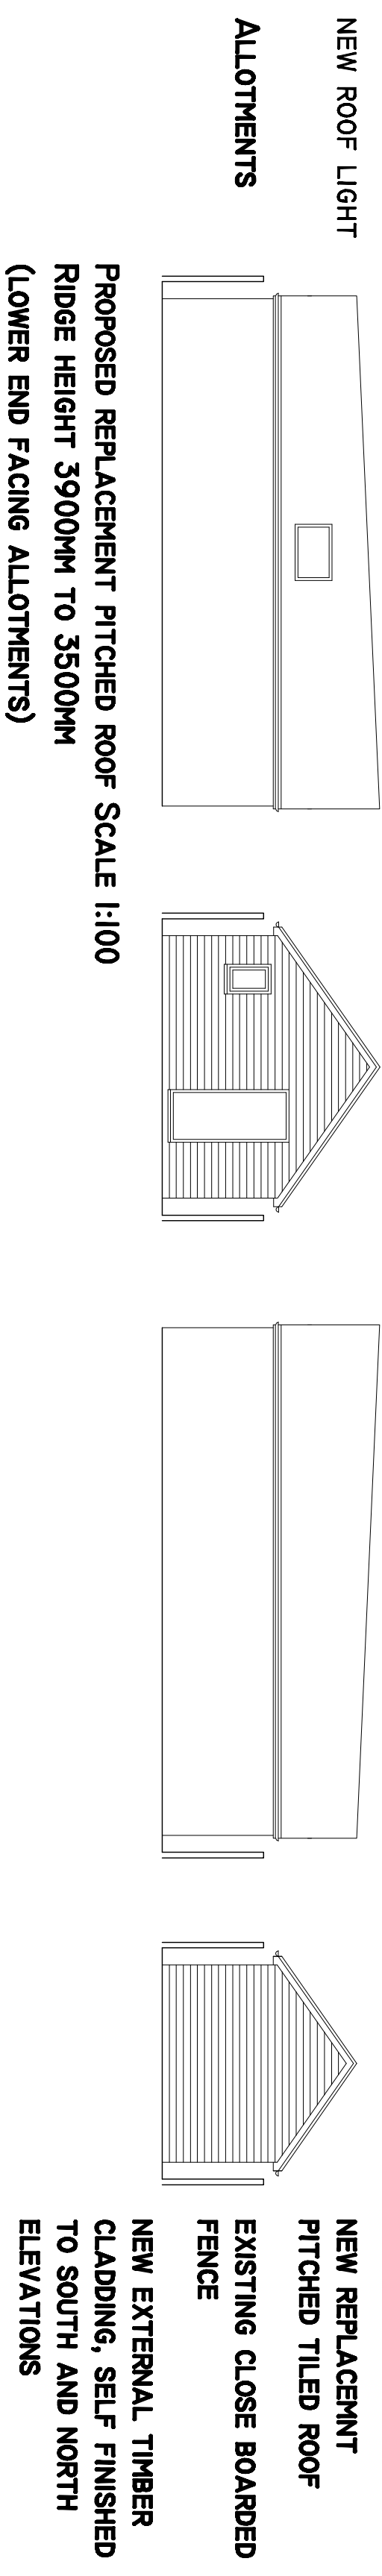


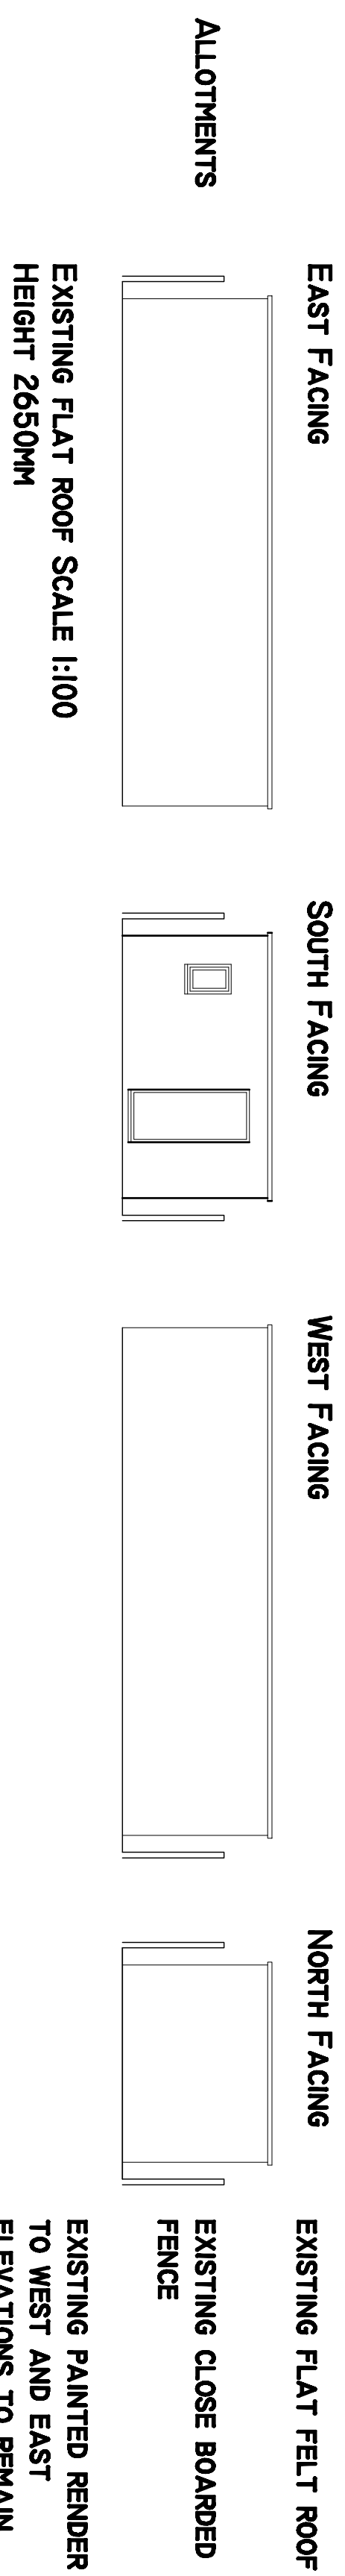

Pope Stevens Architecture Ltd.
Crossways | 2 Beech Avenue
Chichester | West Sussex | PO19 3DP
Telephone: 01243 782 786
Email: pope.stevens@btinternet.com

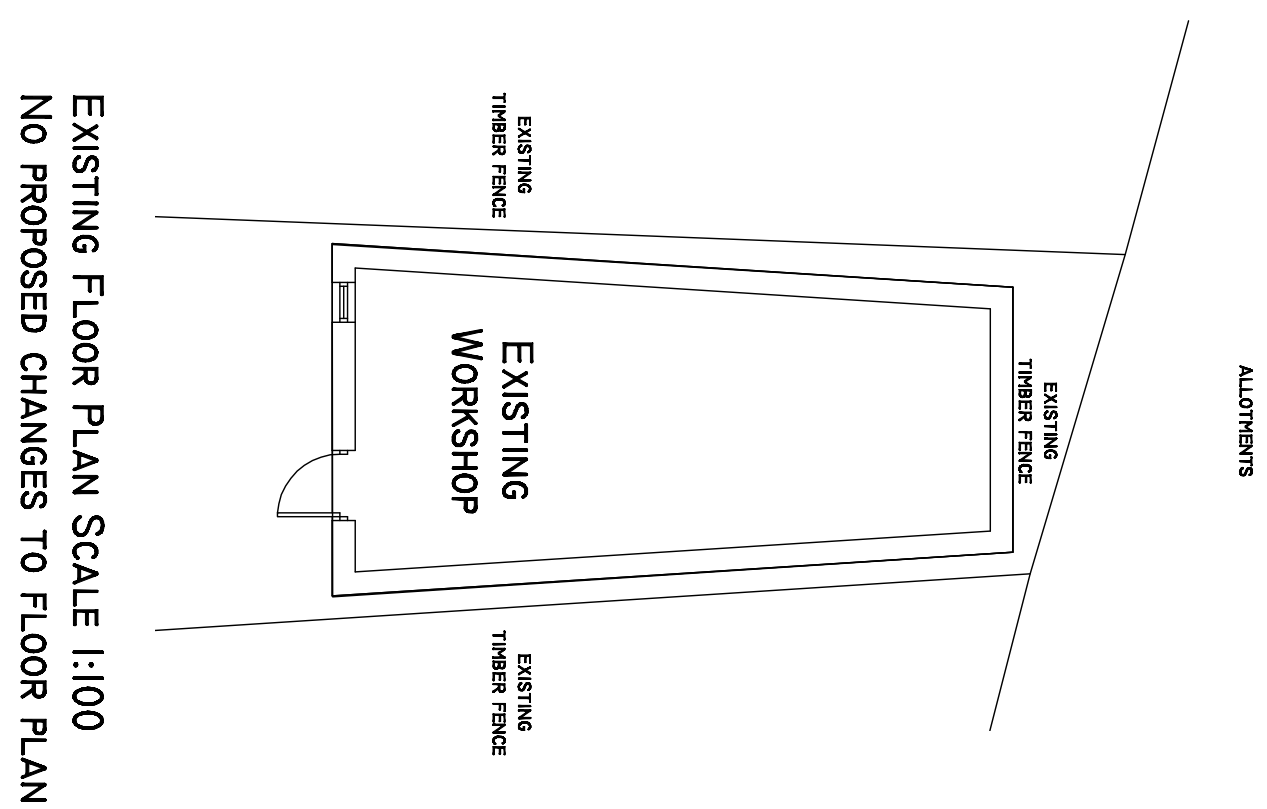

Project

**47 Orchard Way
Bognor Regis**

Drawing
Proposed replacement roof
to existing work shop

Date	Drawn by	Scale
Jan 2015	EMP	as shown
Drawing No.	Revision	
DPA-01	00	