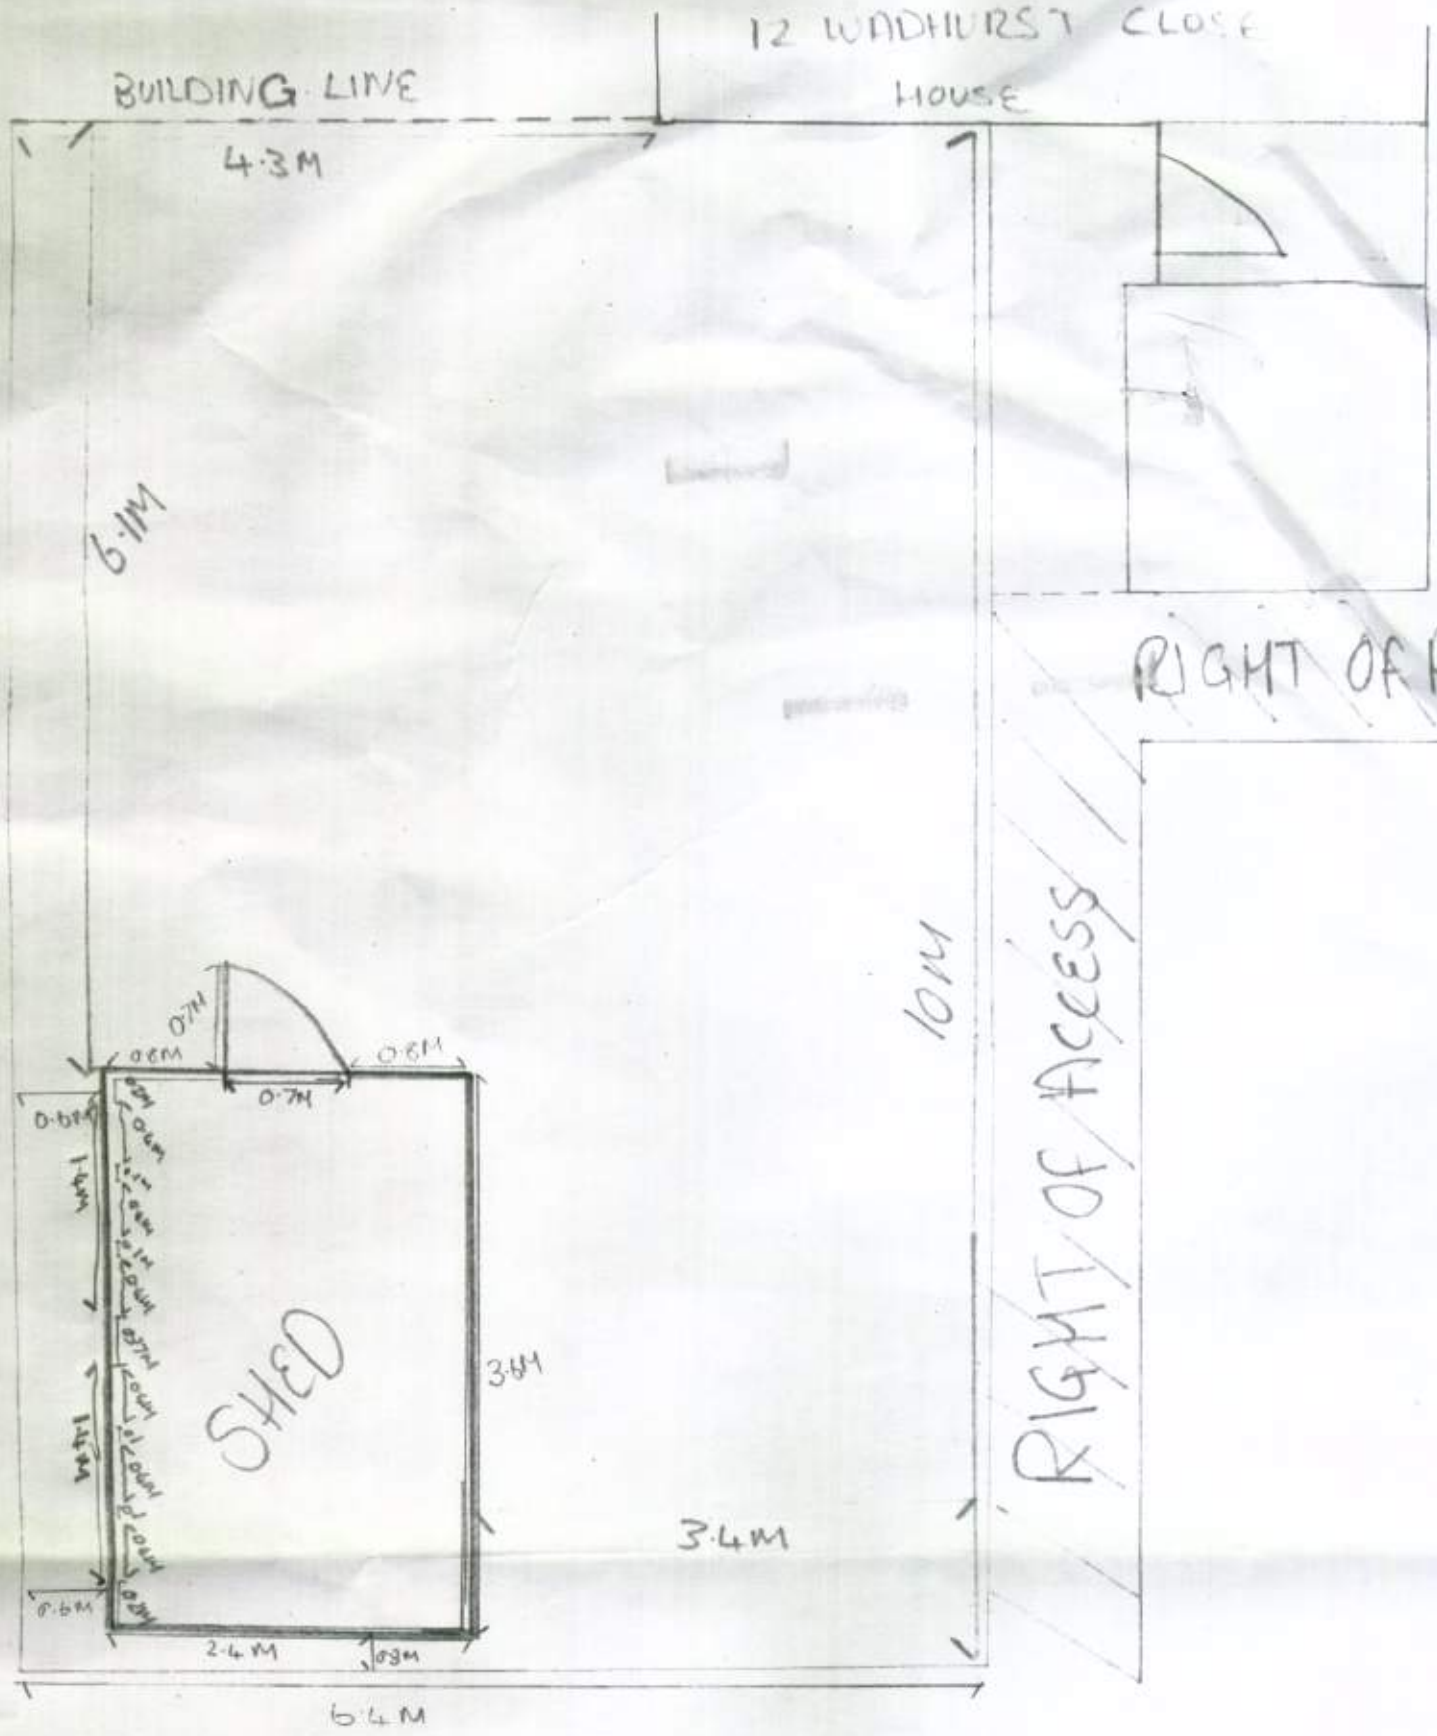


N

S

3

3

. RIGHT OF ACCESS

All 0·4M on left side of shed are windows!

SCALE 1-50

REF: BR/230/11/

12 WADHURST CLOSE

ARUN DISTRICT COUNCIL BR/230/11/