
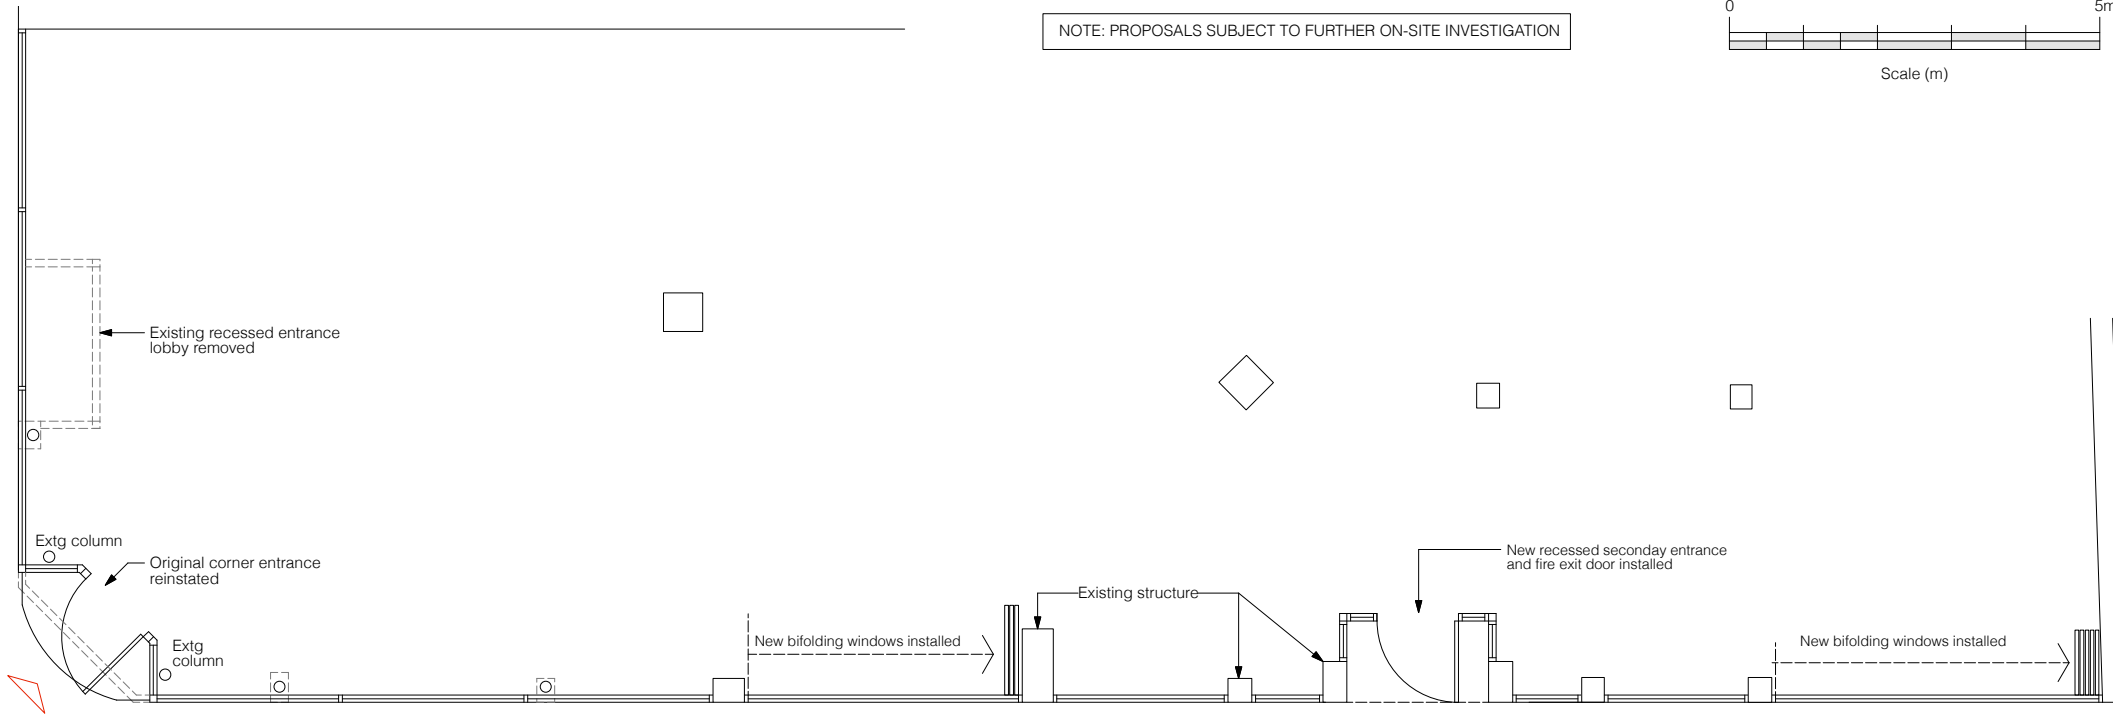


L O N D O N R O A D


NOTE: PROPOSALS SUBJECT TO FURTHER ON-SITE INVESTIGATION

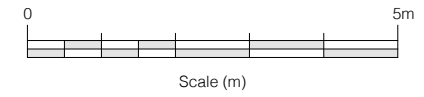

PROPOSED SHOPFRONT PLAN - 1:50@A1, 1:100@A3

H I G H S T R E E T

L O N D O N R O A D

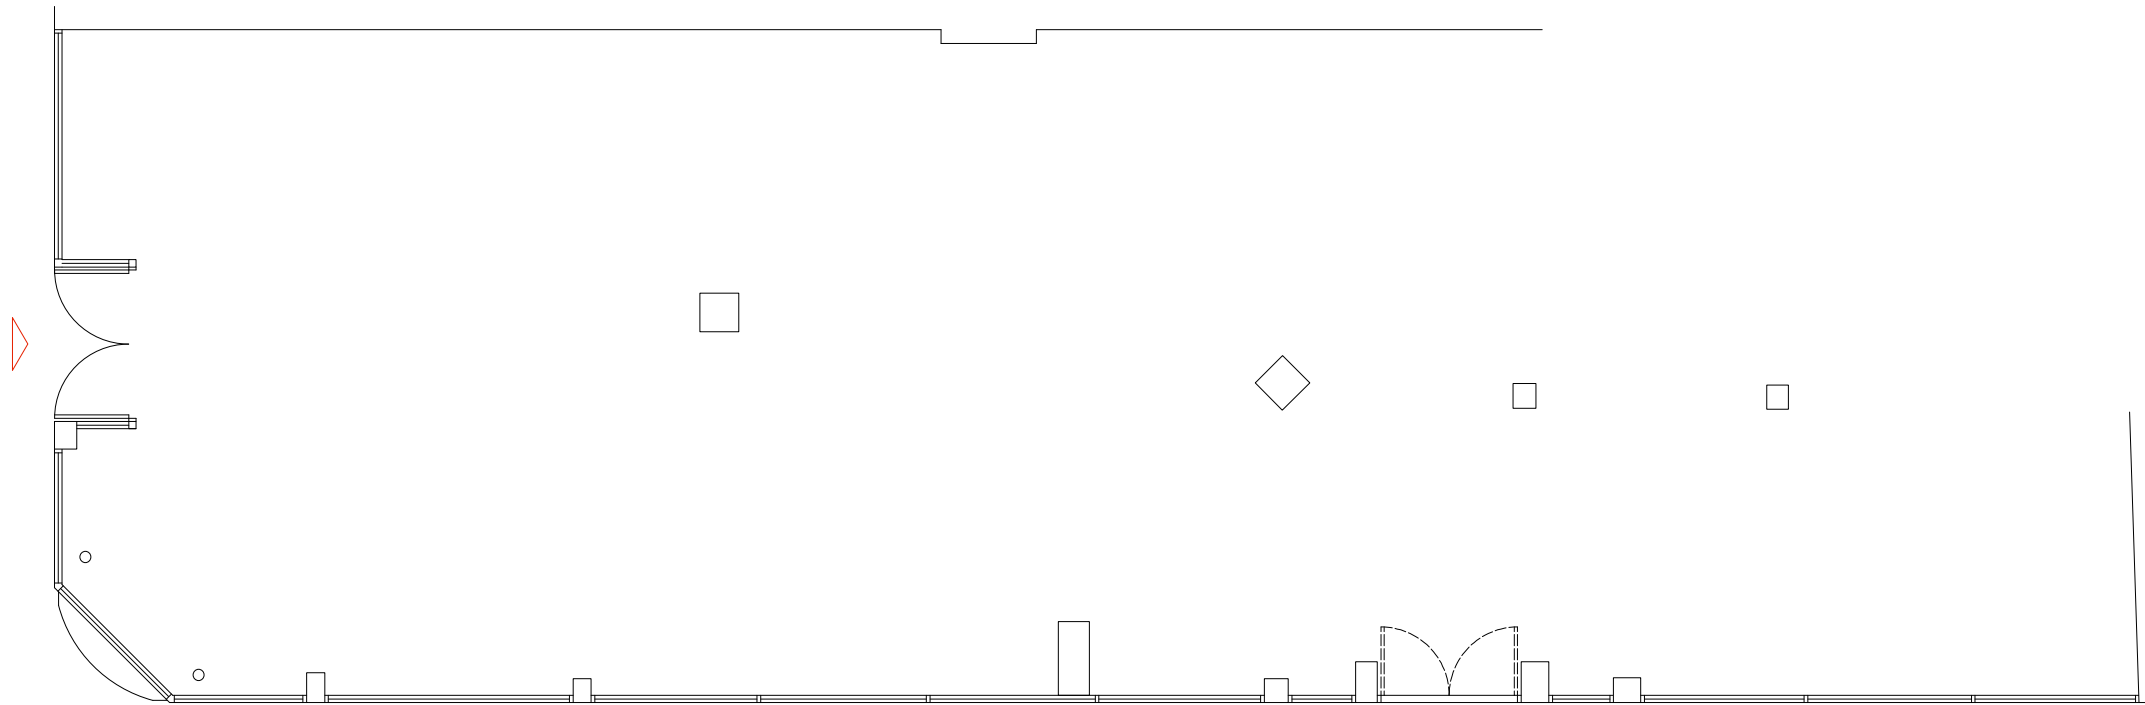

EXISTING SHOPFRONT PLAN - 1:50@A1, 1:100@A3

H I G H S T R E E T

Rev	Date	Initials	Details
Purpose of Issue			
SHOPFRONT PROPOSALS			
RICHARD PEDLAR ARCHITECTS ARCHITECTURE • CONSERVATION • URBAN DESIGN			
RPCA 4 Grove Road Redland Bristol BS6 6UJ • 0117 974 2612 www.rpca.co.uk • info@rpca.co.uk			
Project	LOUNGE at 1 London Road Bognor Regis Sussex PO21 1PQ		
Client	Loungers UK Limited		
Title	Existing and proposed shopfronts		
Drawing No.	LNG4249.03-		
Scale	1:50 @A1 1:100 @ A3	Date	SEPT 2021
Responsibility is not accepted for errors made by others in scaling from this drawing. All construction information to be taken from figured dimensions only.			

