


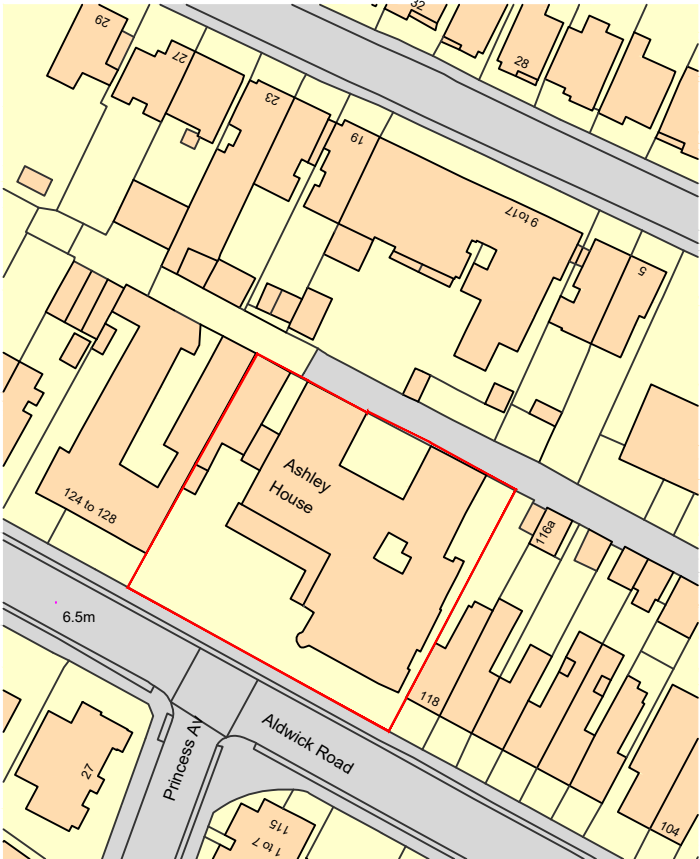

Ordnance Survey, (c) Crown Copyright 2018. All rights reserved. Licence number 100022432

Location Plan

Scale 1:1250

This drawing is copyright of more than architecture ltd ©

CLIENT	120 Aldwick Rd LLP
PROJECT	Ashley House - West Wing
DRAWING TITLE	Location Plan

DWG NO.	170 / 3.001
SCALE	1:1250 @ A3
REVISION	03
DATE	07.08.2018

NOTES
This drawing is copyright and shall not be reproduced nor used for any other purpose without the written permission of the architects. This drawing must be read in conjunction with all other related drawings and documentation. Permission is granted to scale from this drawing for the purposes of Local Authority Planning Approval only. Please verify that the information is correctly printed to scale by checking the control bar.




RIBA



Chartered Practice

more studio halls orchard barn
apuldram PO20 7FD
+44 (0) 1243 214 204
mail@randelldesigngroup.com
www.randelldesigngroup.com

SCALE @ A3

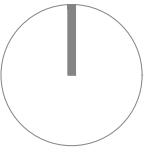

1:1

0mm 20mm 40mm 60mm

1:100

0m 2m 4m 6m

1:200

0m 4m 8m 12m

1:500

0m 10m 20m 30m