




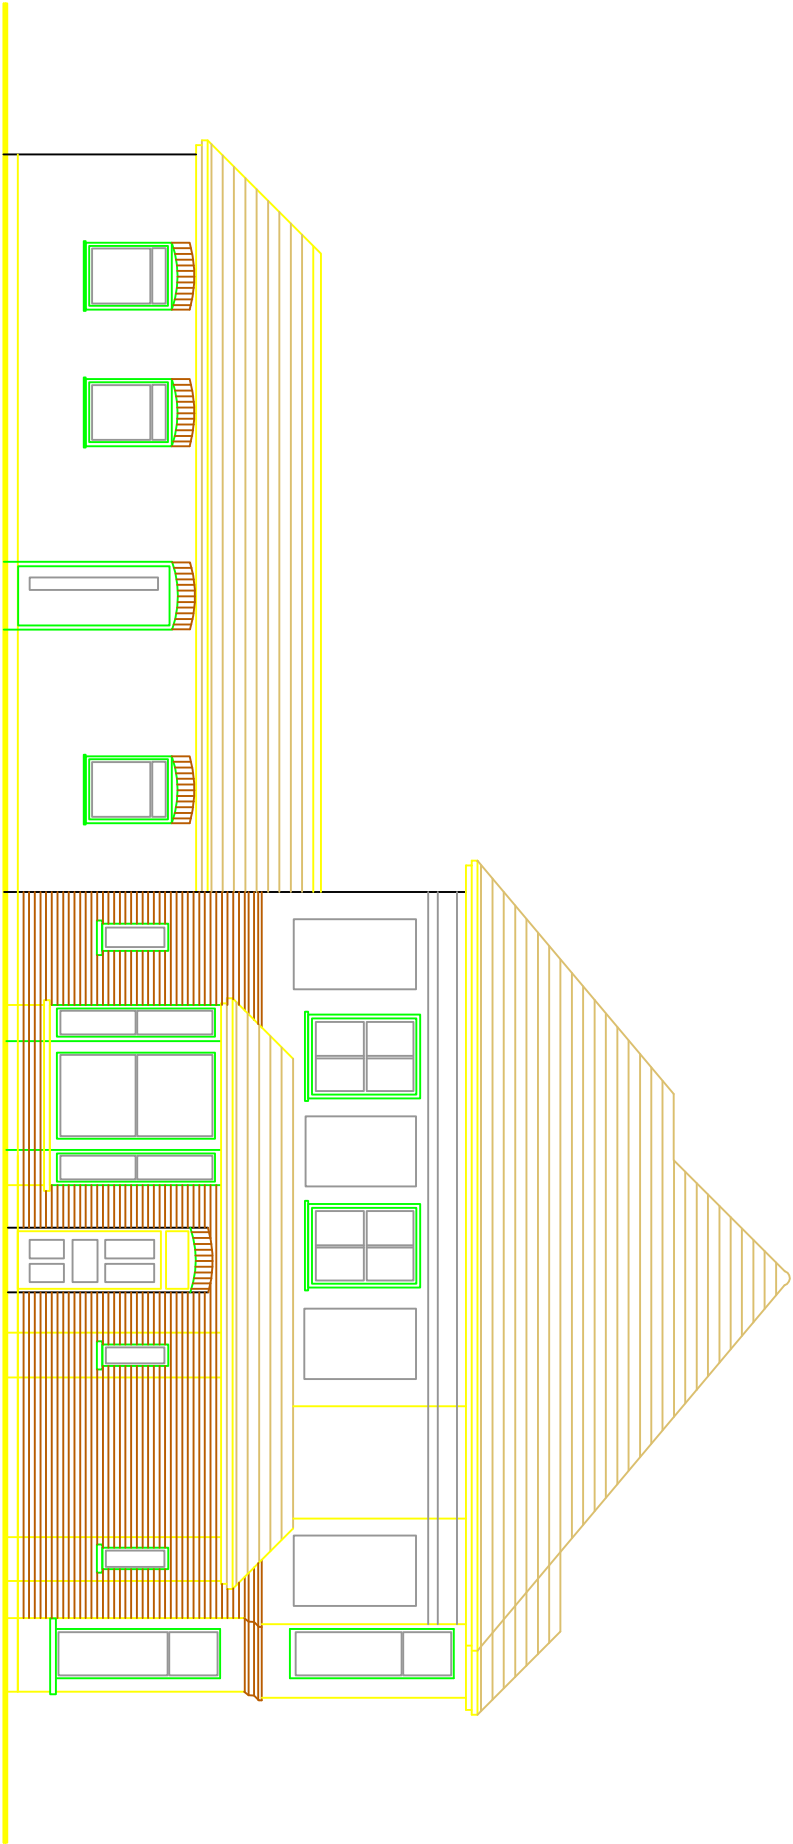


NORTH ELEVATION

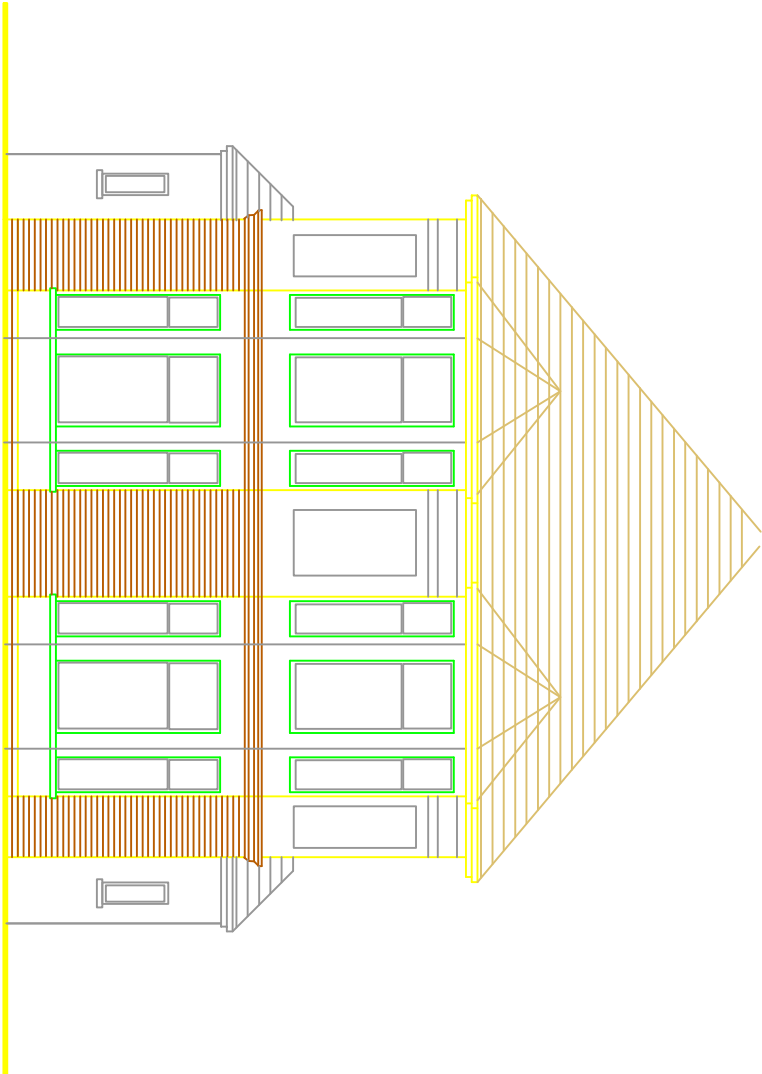

EAST ELEVATION

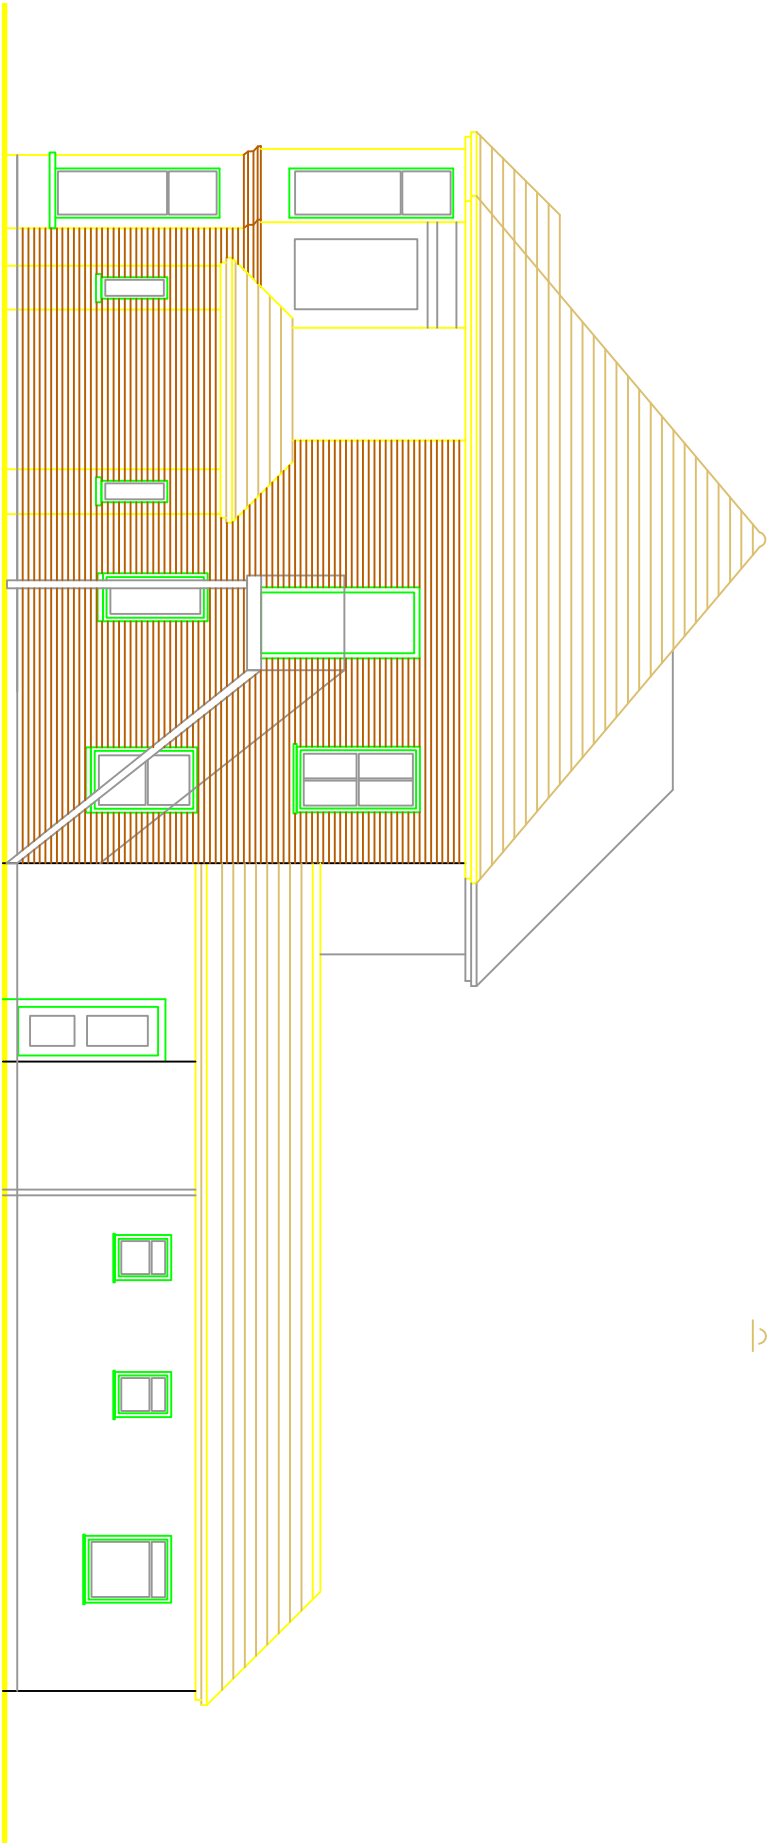

SOUTH ELEVATION

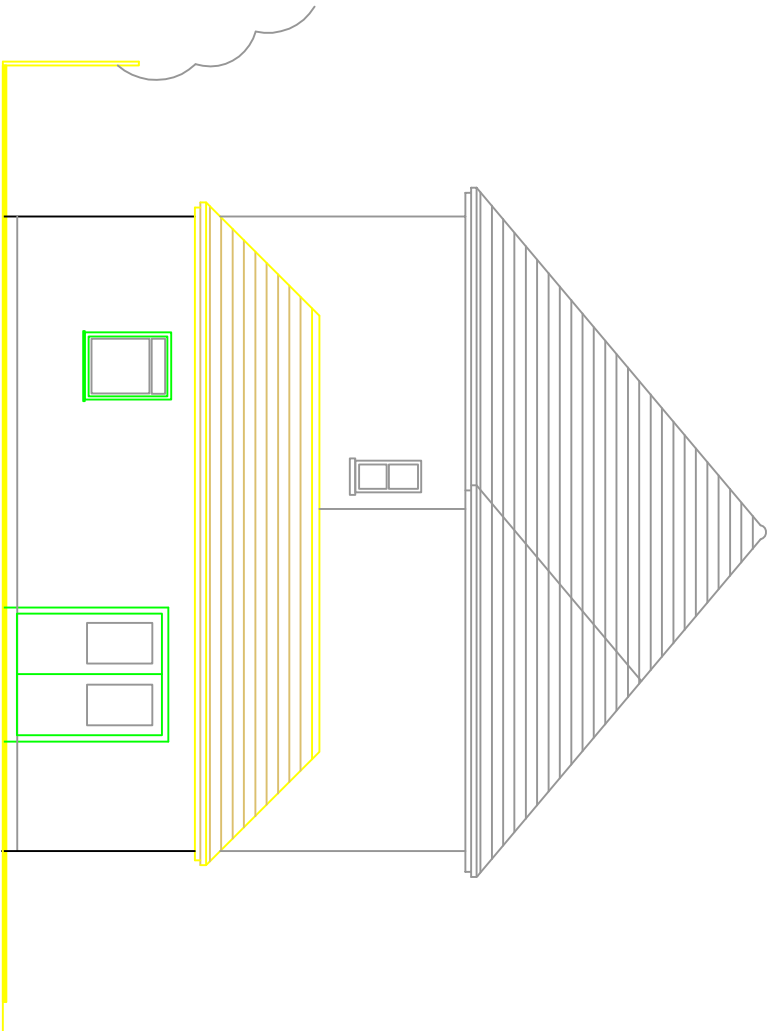

WEST ELEVATION

EXISTING		PROPOSED	
ANANDALE DEVELOPMENTS		86 ANANDALE AVENUE	
BOOKING REQS		EXISTING ELEVATIONS	
DATE		SCALE	
08.08.2019		1:100	
A3		EX03	