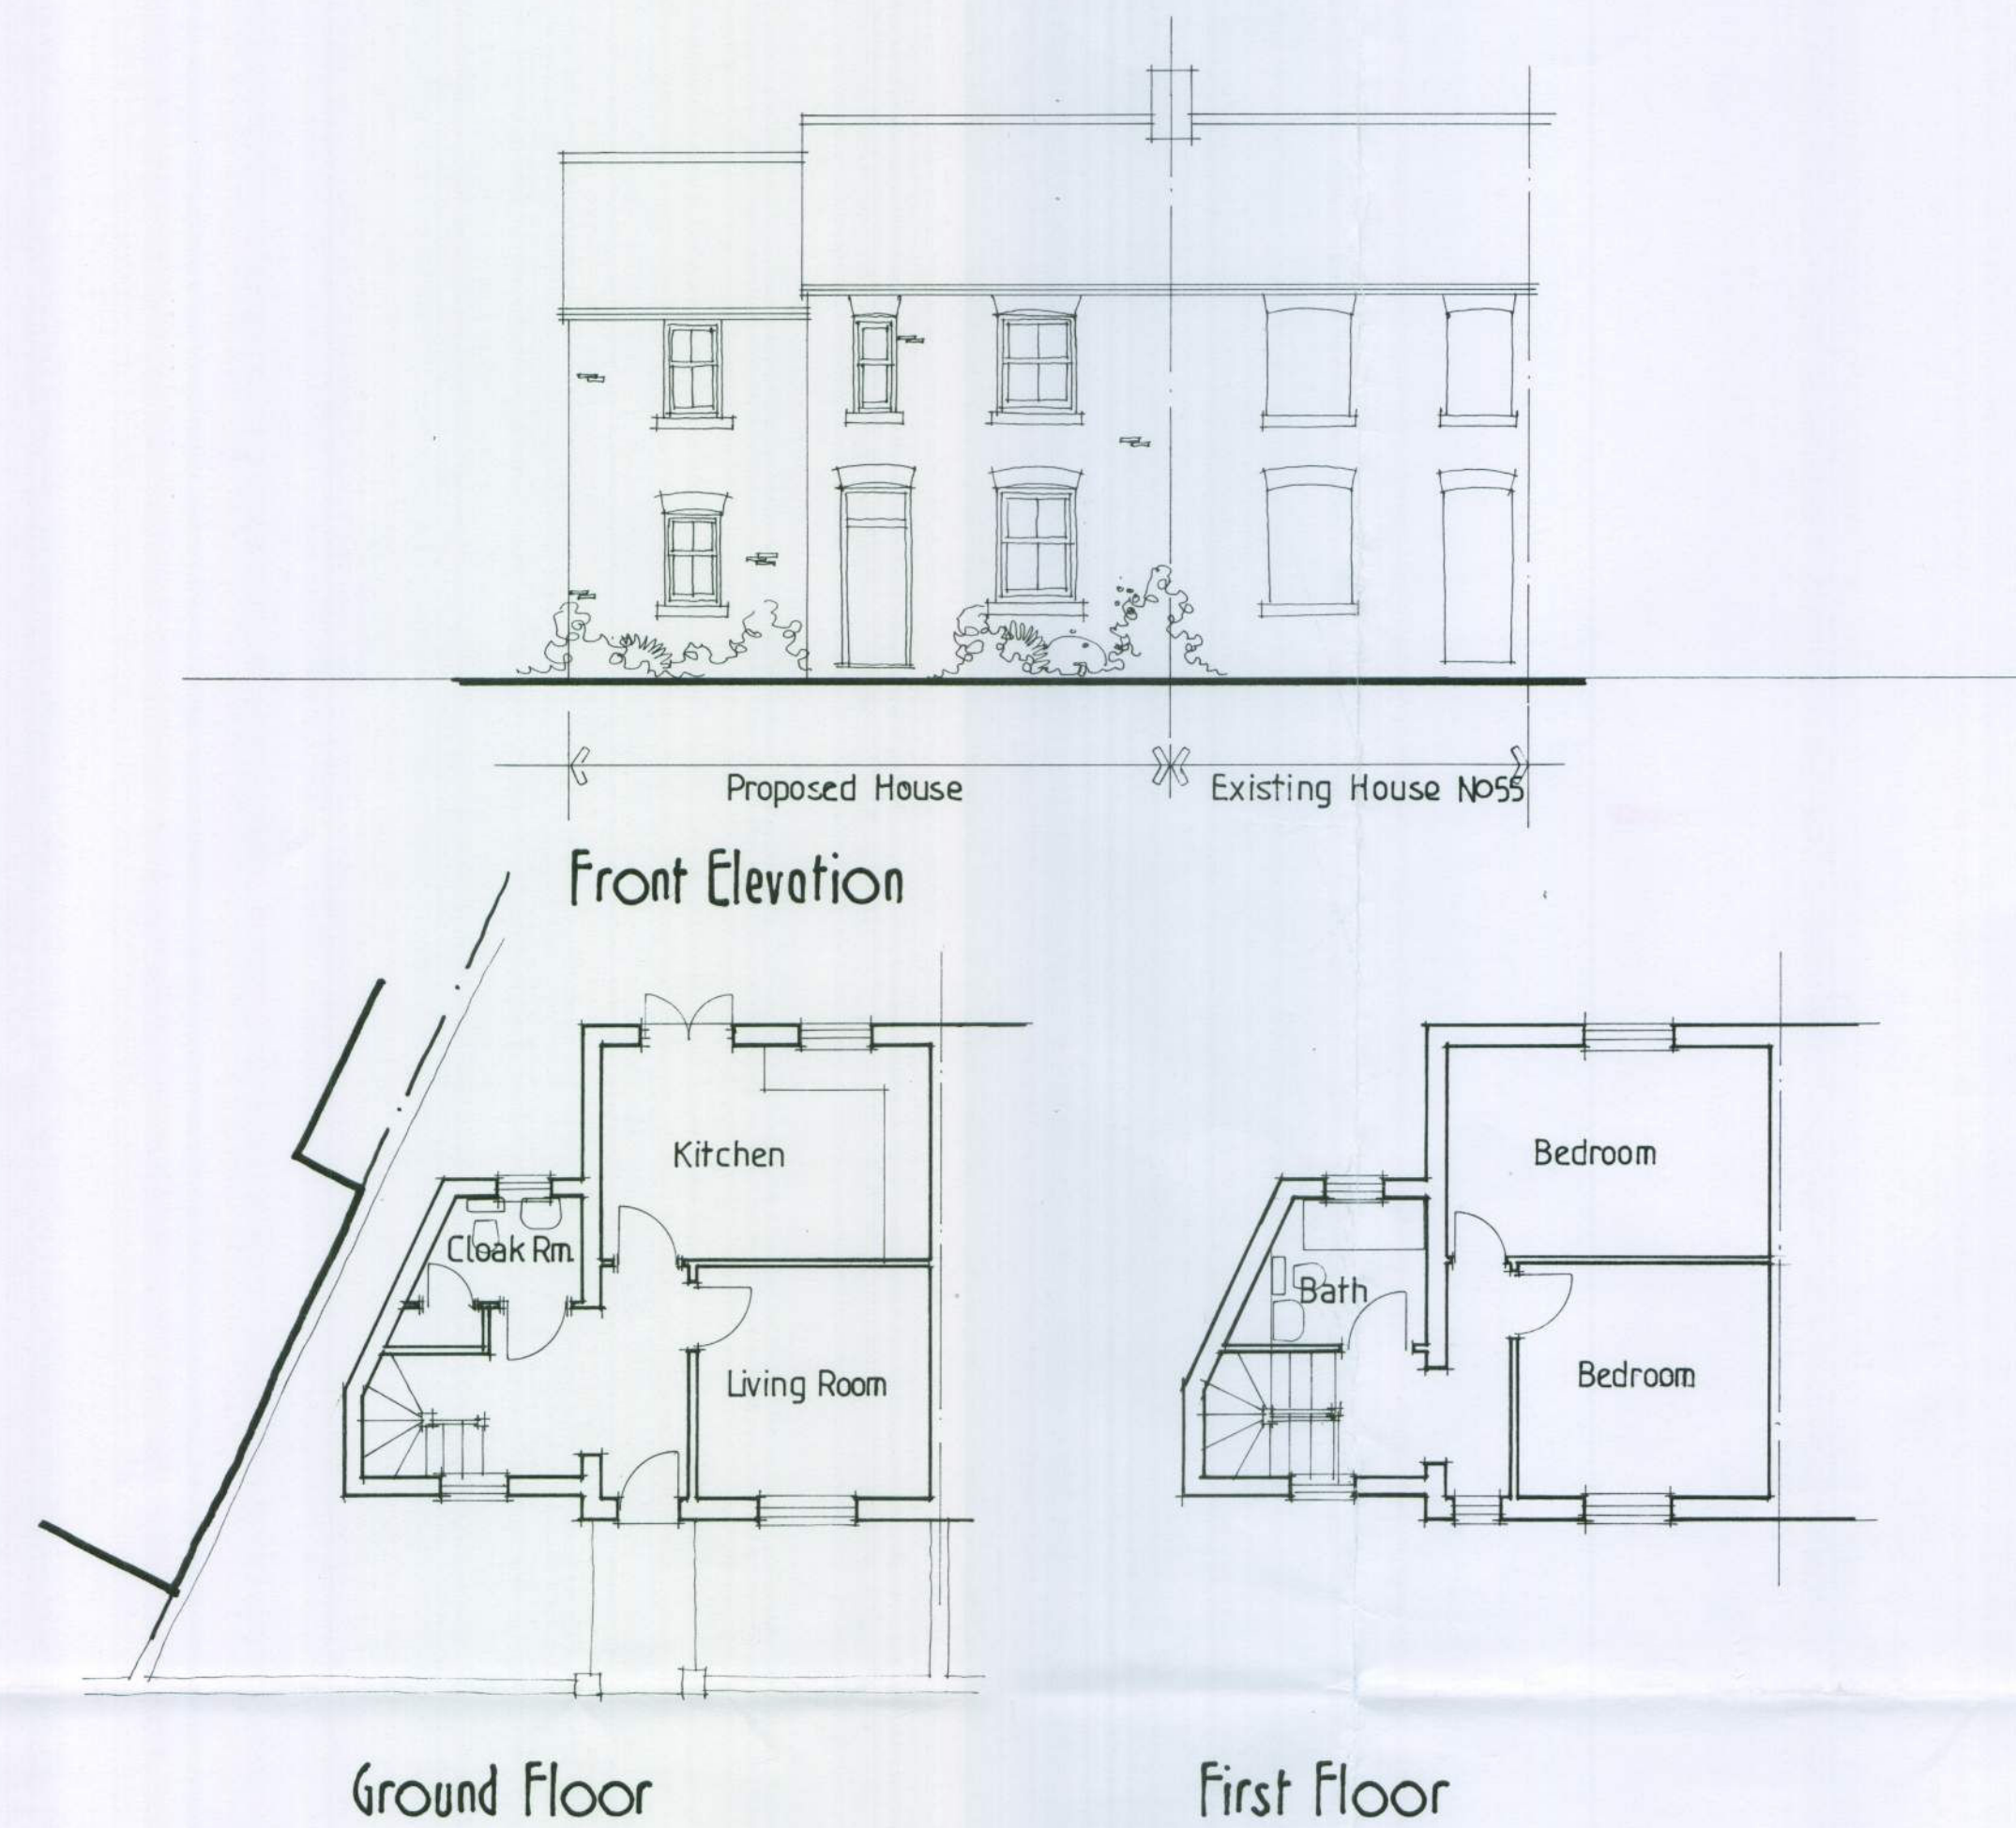


R J C A
CHARTERED ARCHITECTS

LIME KILN BARN
CHICHESTER

COLWORTH
WEST SUSSEX

TEL: 01243 - 787011 FAX: 01243 - 787022

REVISION			DATE
PROJECT			Proposed new house at 55 Ockley Road Bognor Regis
DRAWING			Design Proposal
SCALE	DATE	DRG. No.	REV
	July 2010	10 / 11	/ 02
DRAWN	CHECKED		