



Boundary.

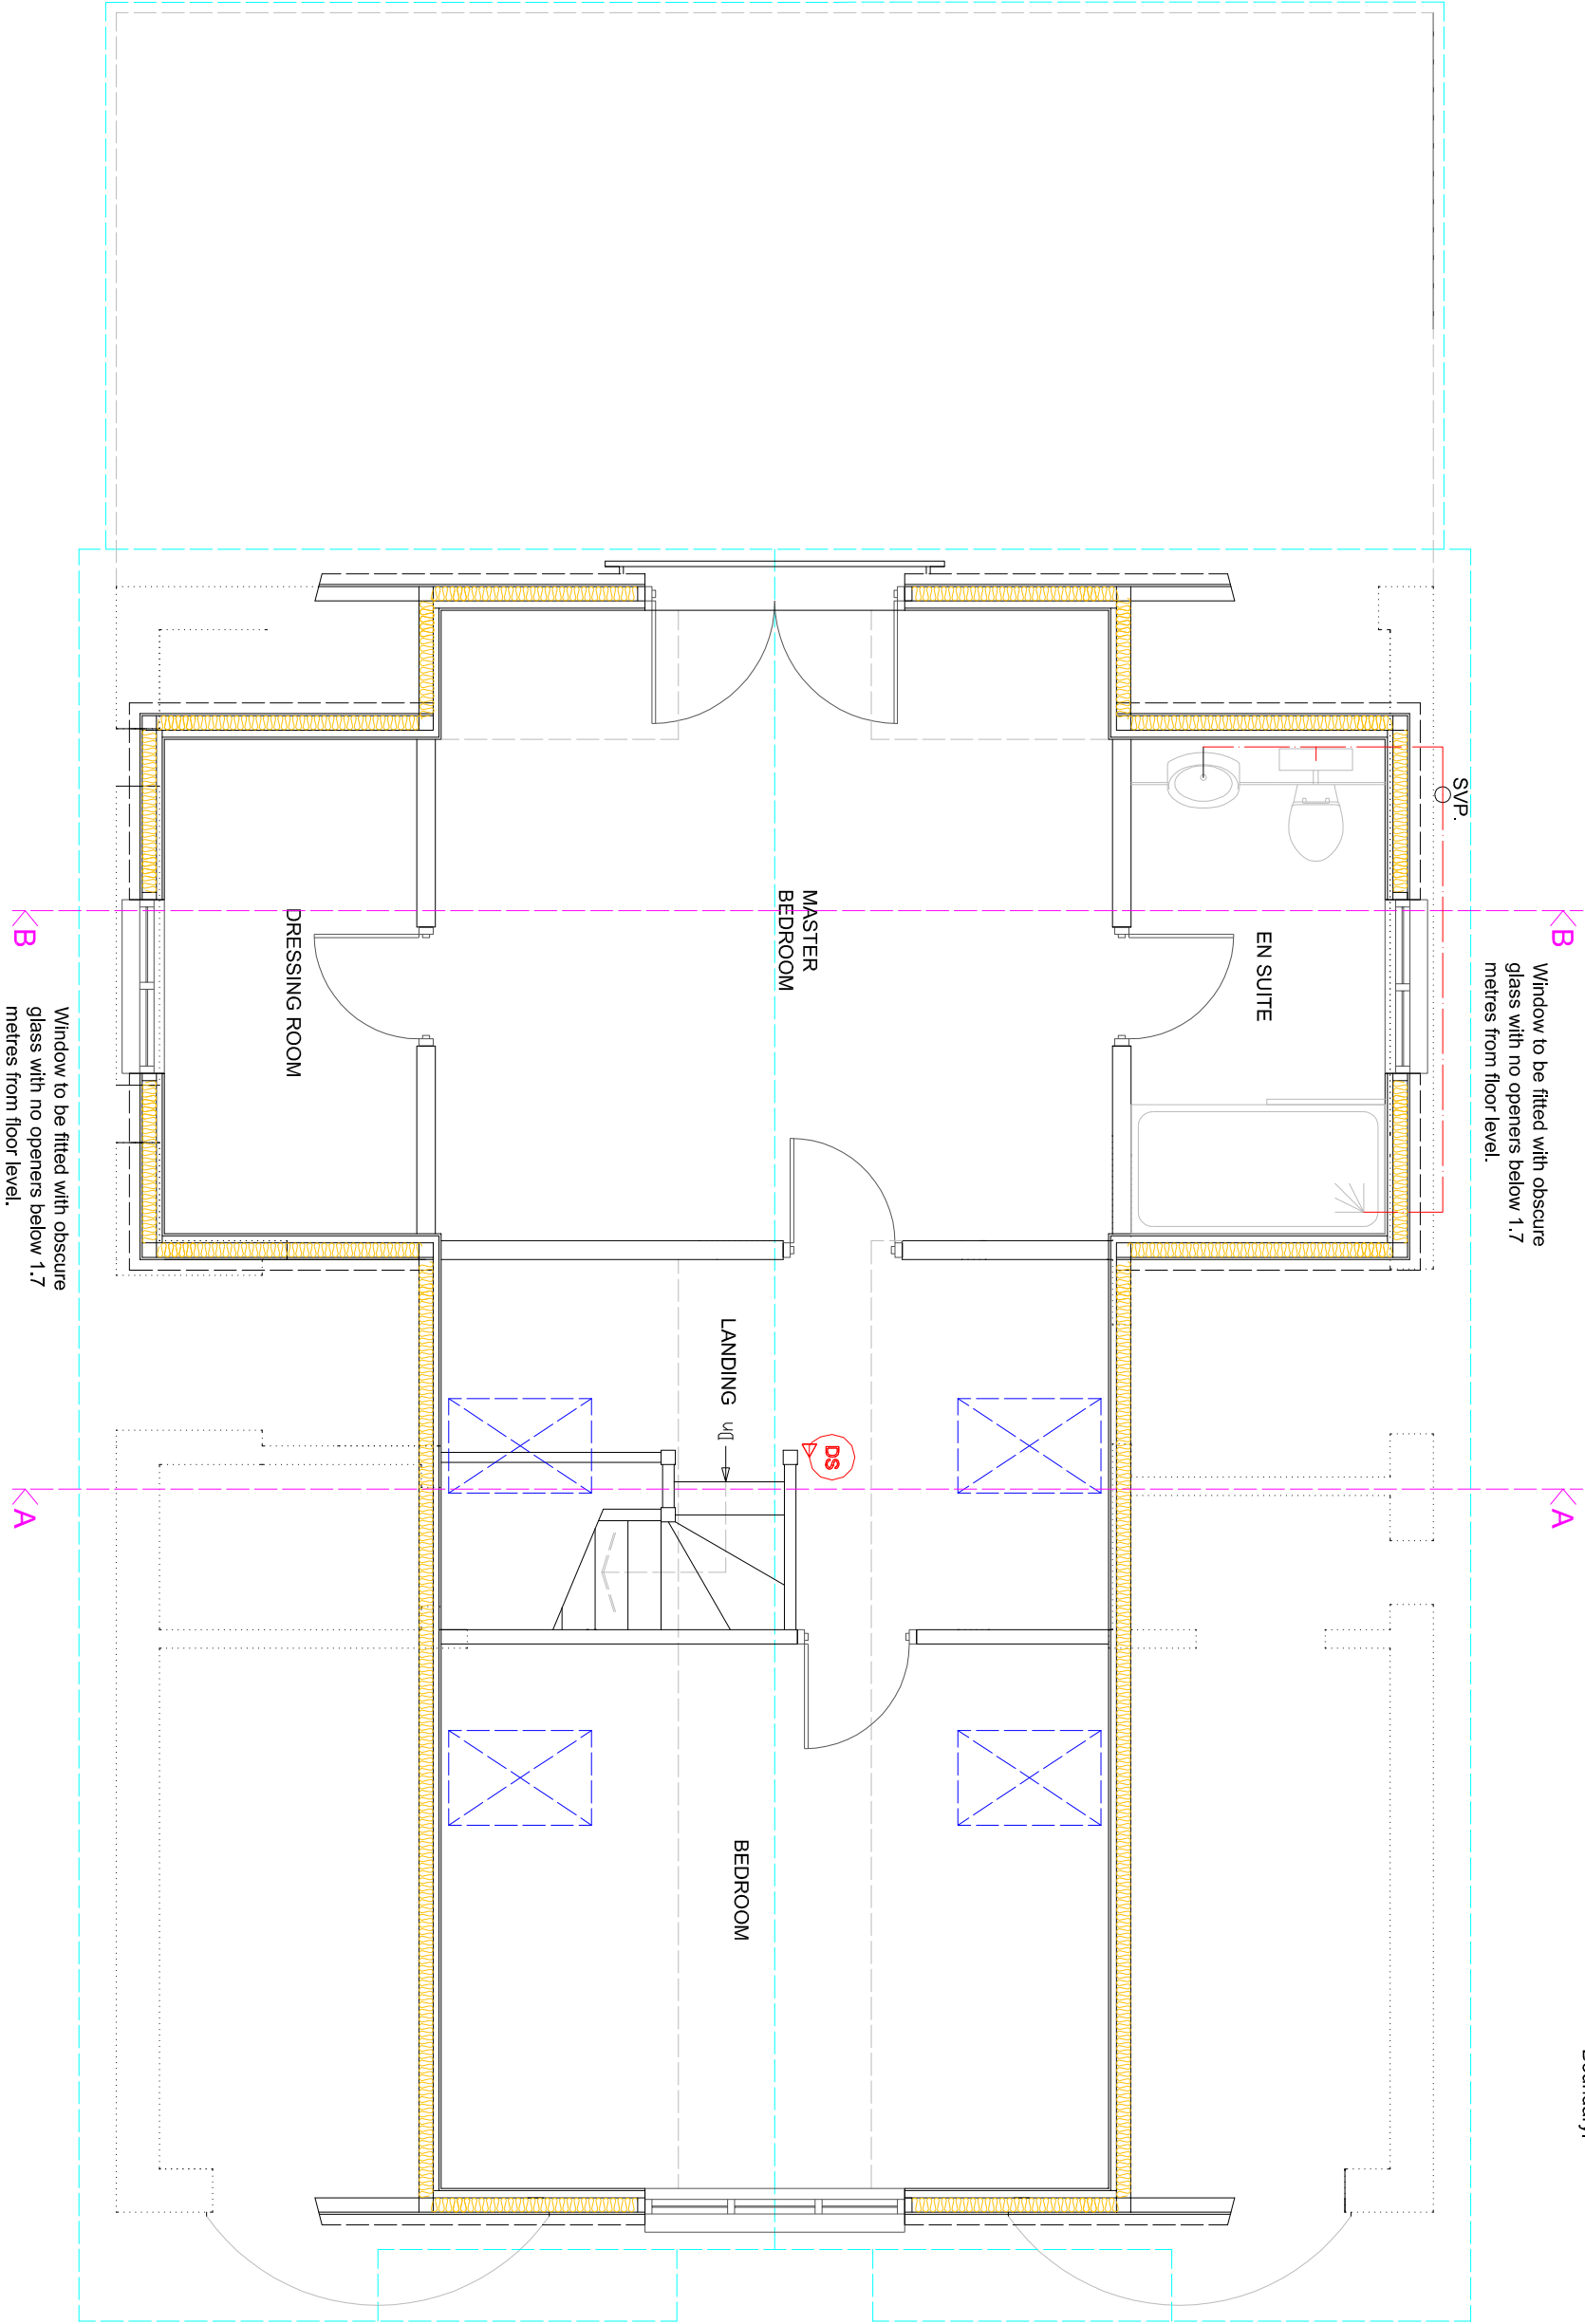

Boundary.

PROPOSED FIRST FLOOR PLAN

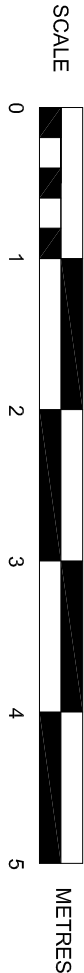

SUSSEX BUILDING CONSULTANCY LIMITED

77 HILLSBORO ROAD, BOGNOR REGIS,
WEST SUSSEX.

SCALE - 1/50 REV - C DATE - 01/10/2021

