



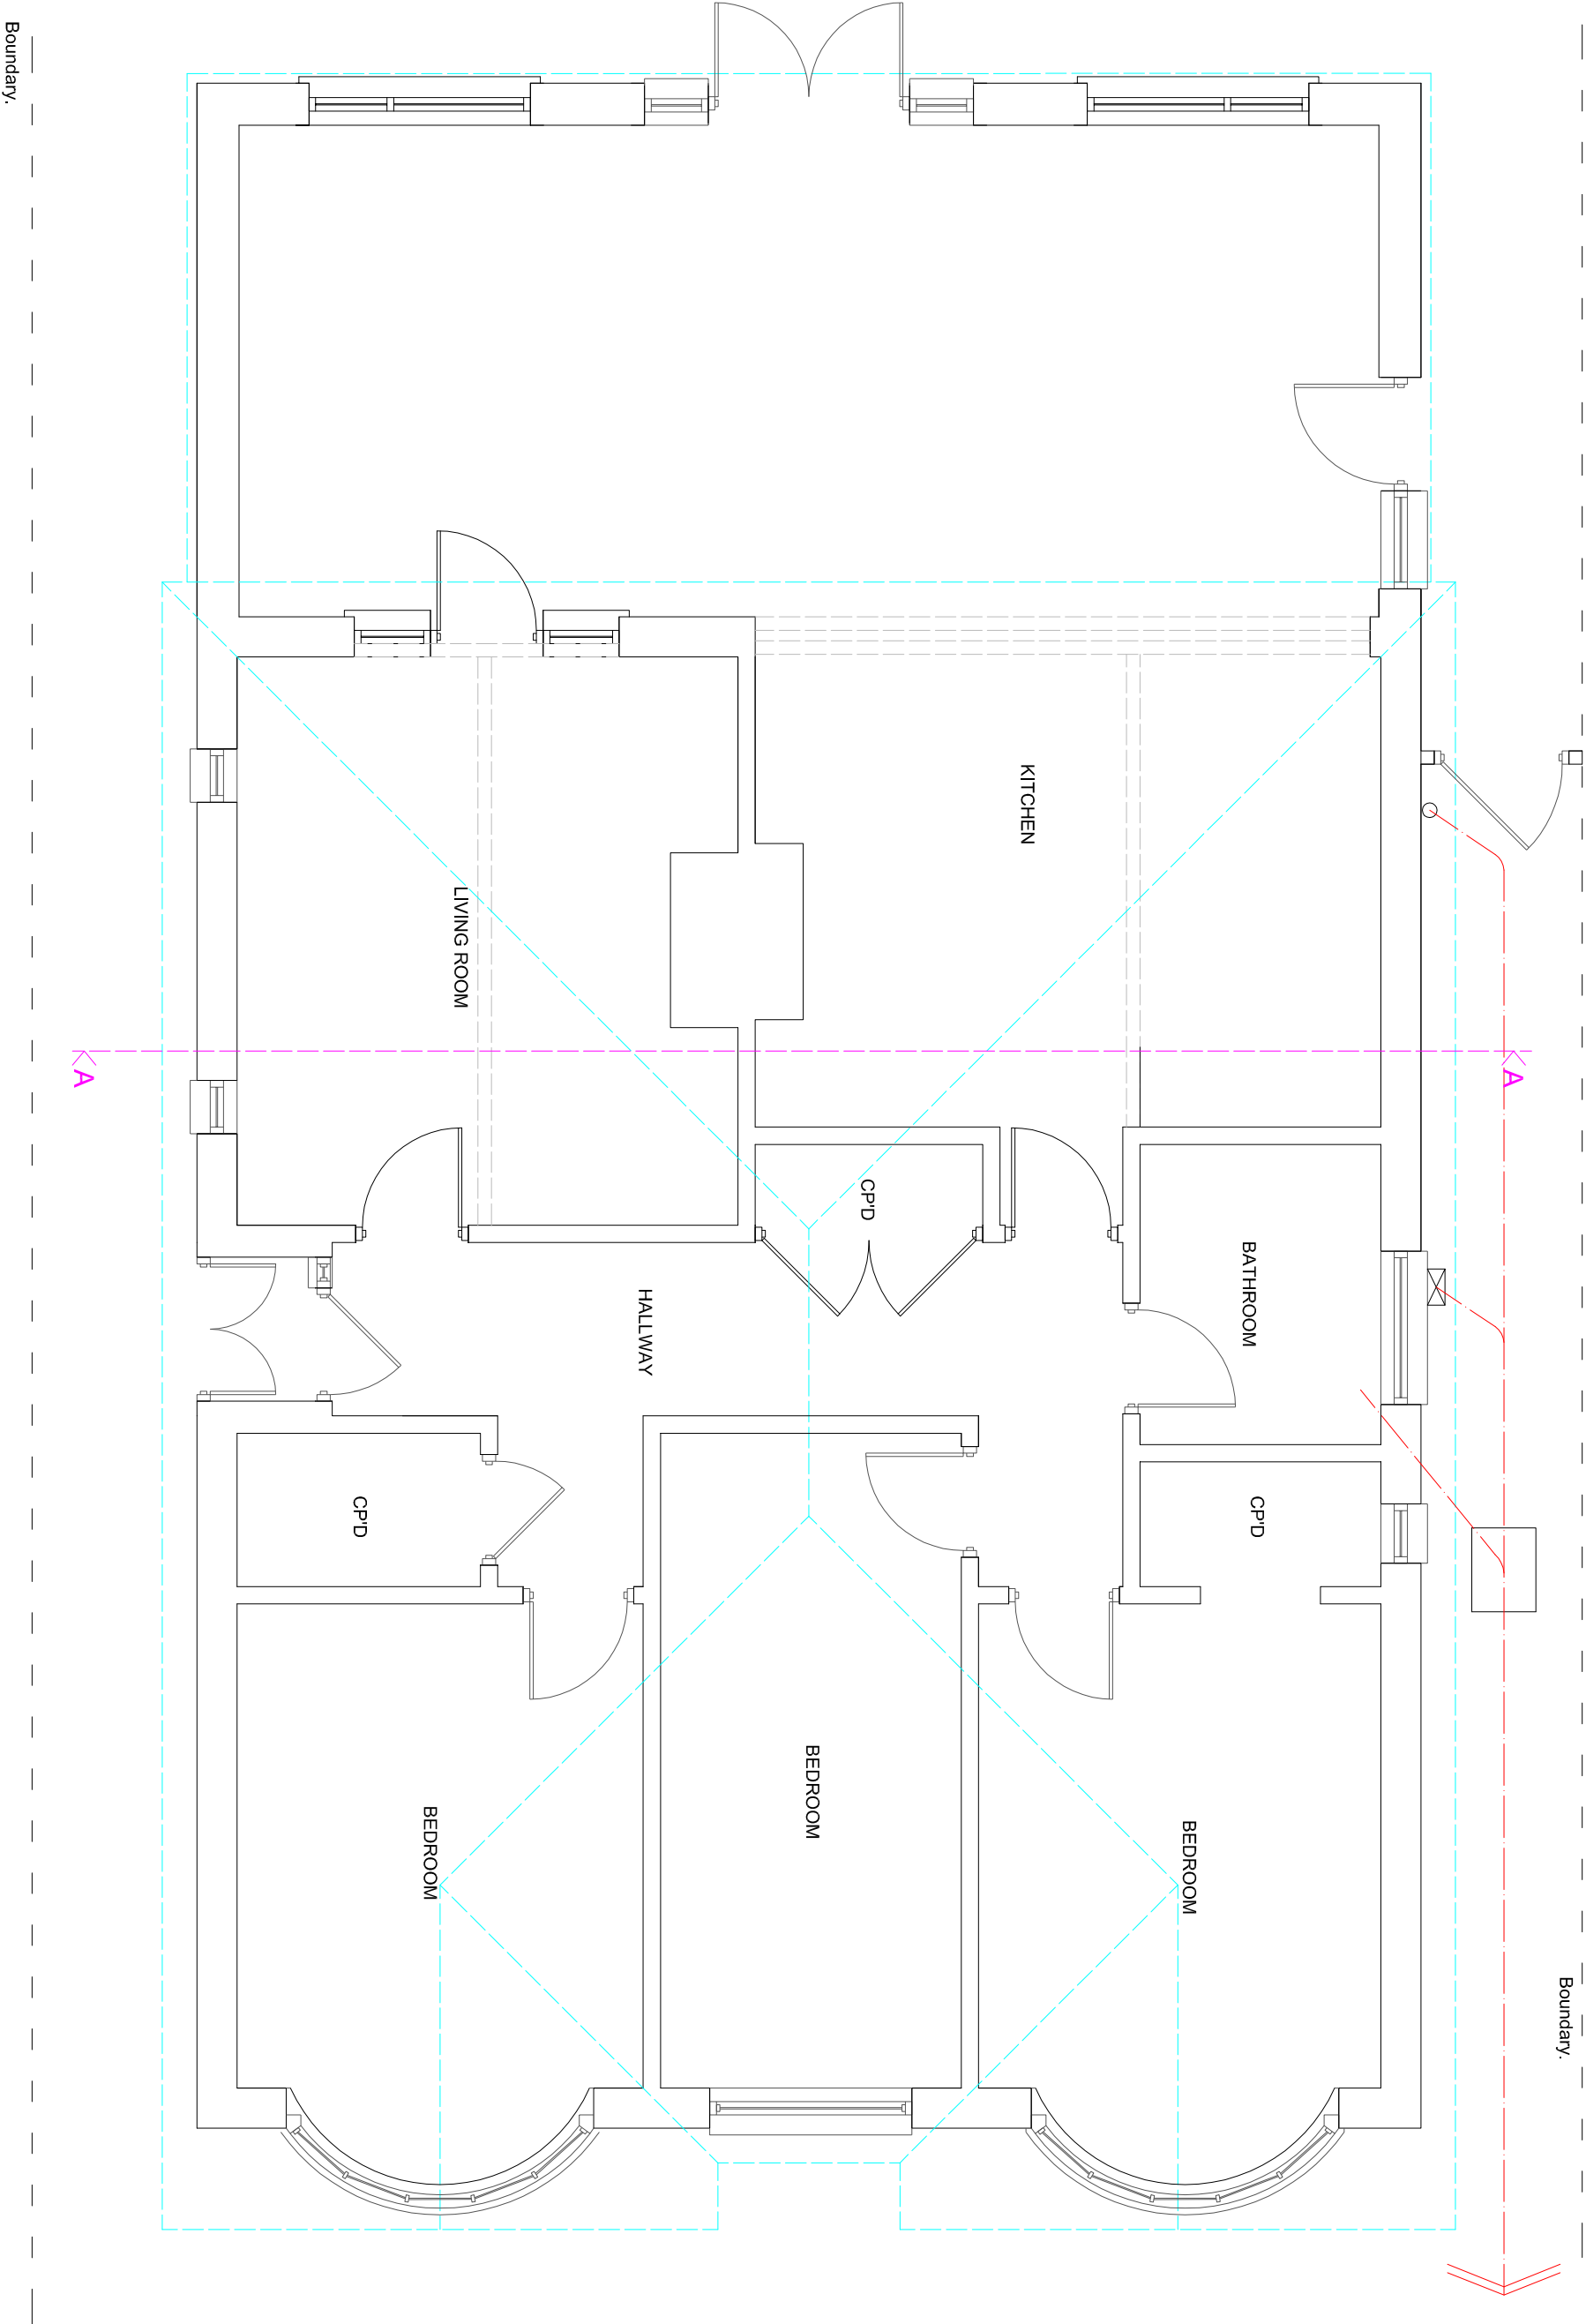

EXISTING GROUND FLOOR PLAN

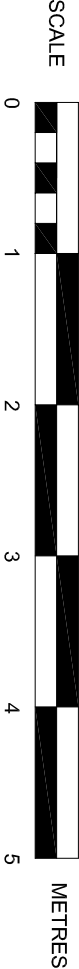

SUSSEX BUILDING CONSULTANCY LIMITED

77 HILLSBORO ROAD, BOGNOR REGIS,
WEST SUSSEX.

SCALE - 1/50 REV - A DATE - 09/06/2021

