



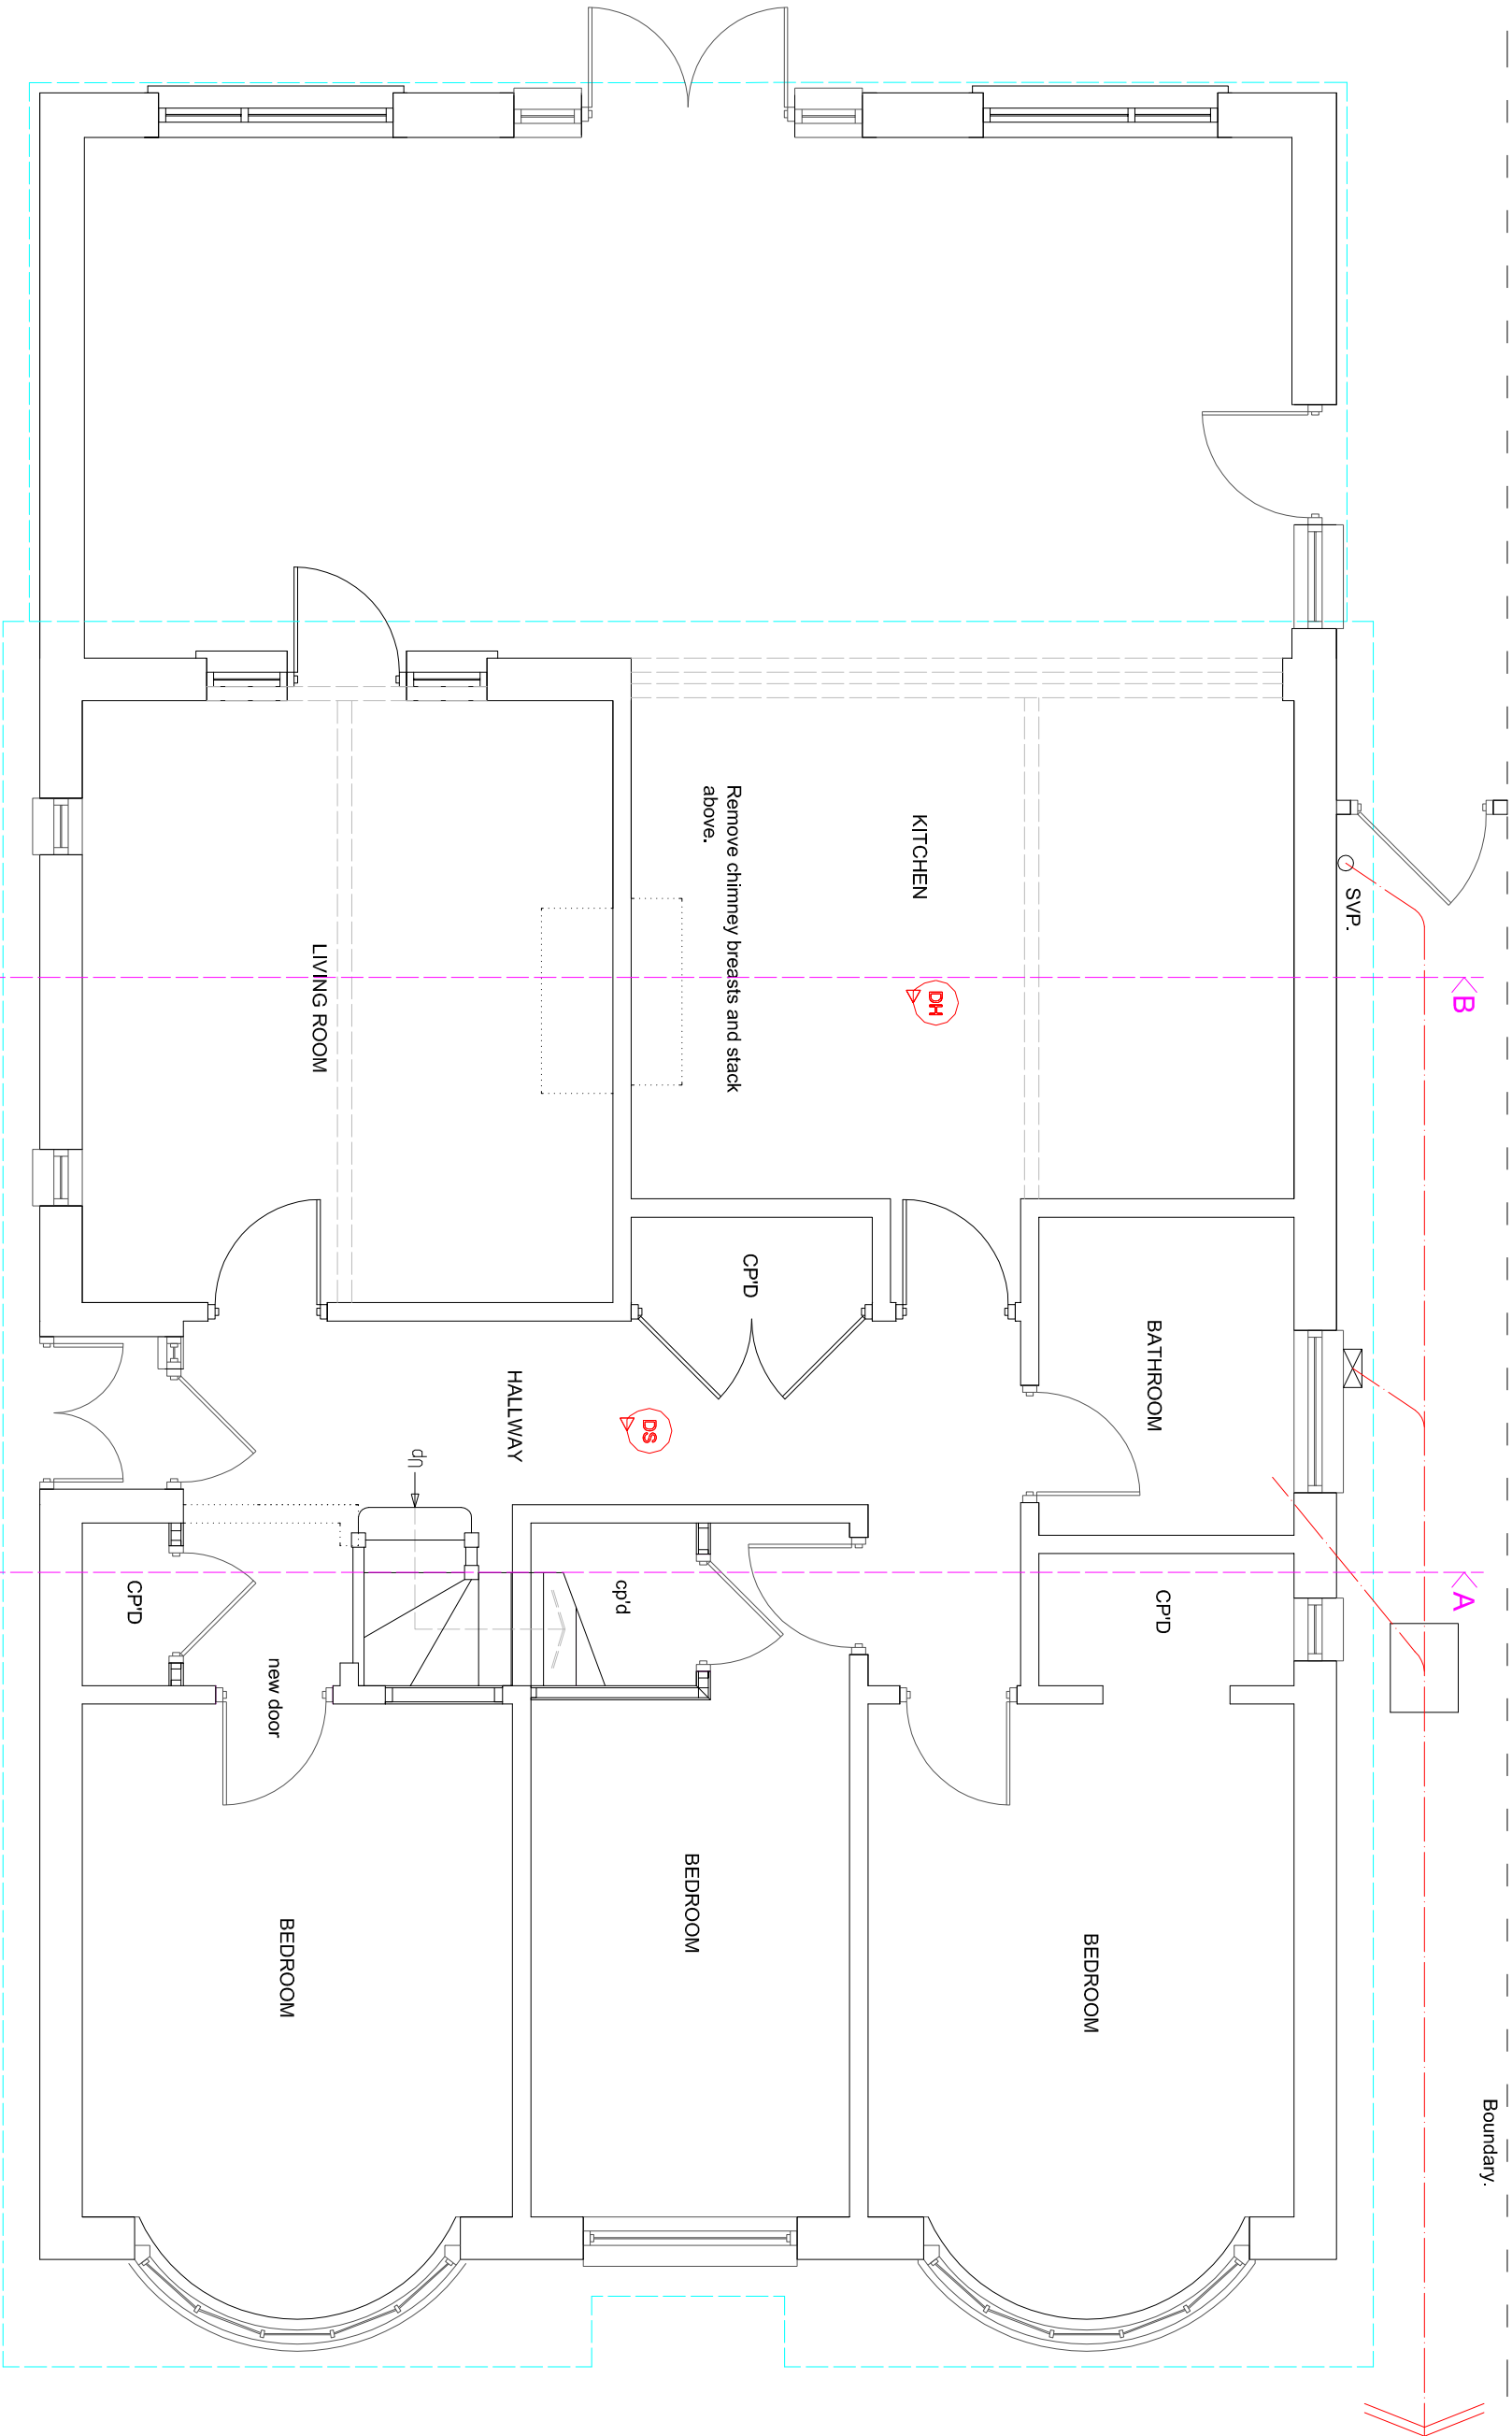

Boundary.

PROPOSED GROUND FLOOR PLAN

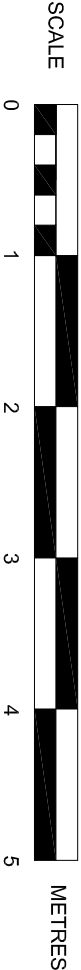

SUSSEX BUILDING CONSULTANCY LIMITED

77 HILLSBORO ROAD, BOGNOR REGIS,
WEST SUSSEX.

SCALE - 1/50 REV - A DATE - 01/10/2021

LABC
partner
3 NORTHGATE ROAD
BOGNOR REGIS
PO21 8LZ
TEL/FAX - (01243) 961379