



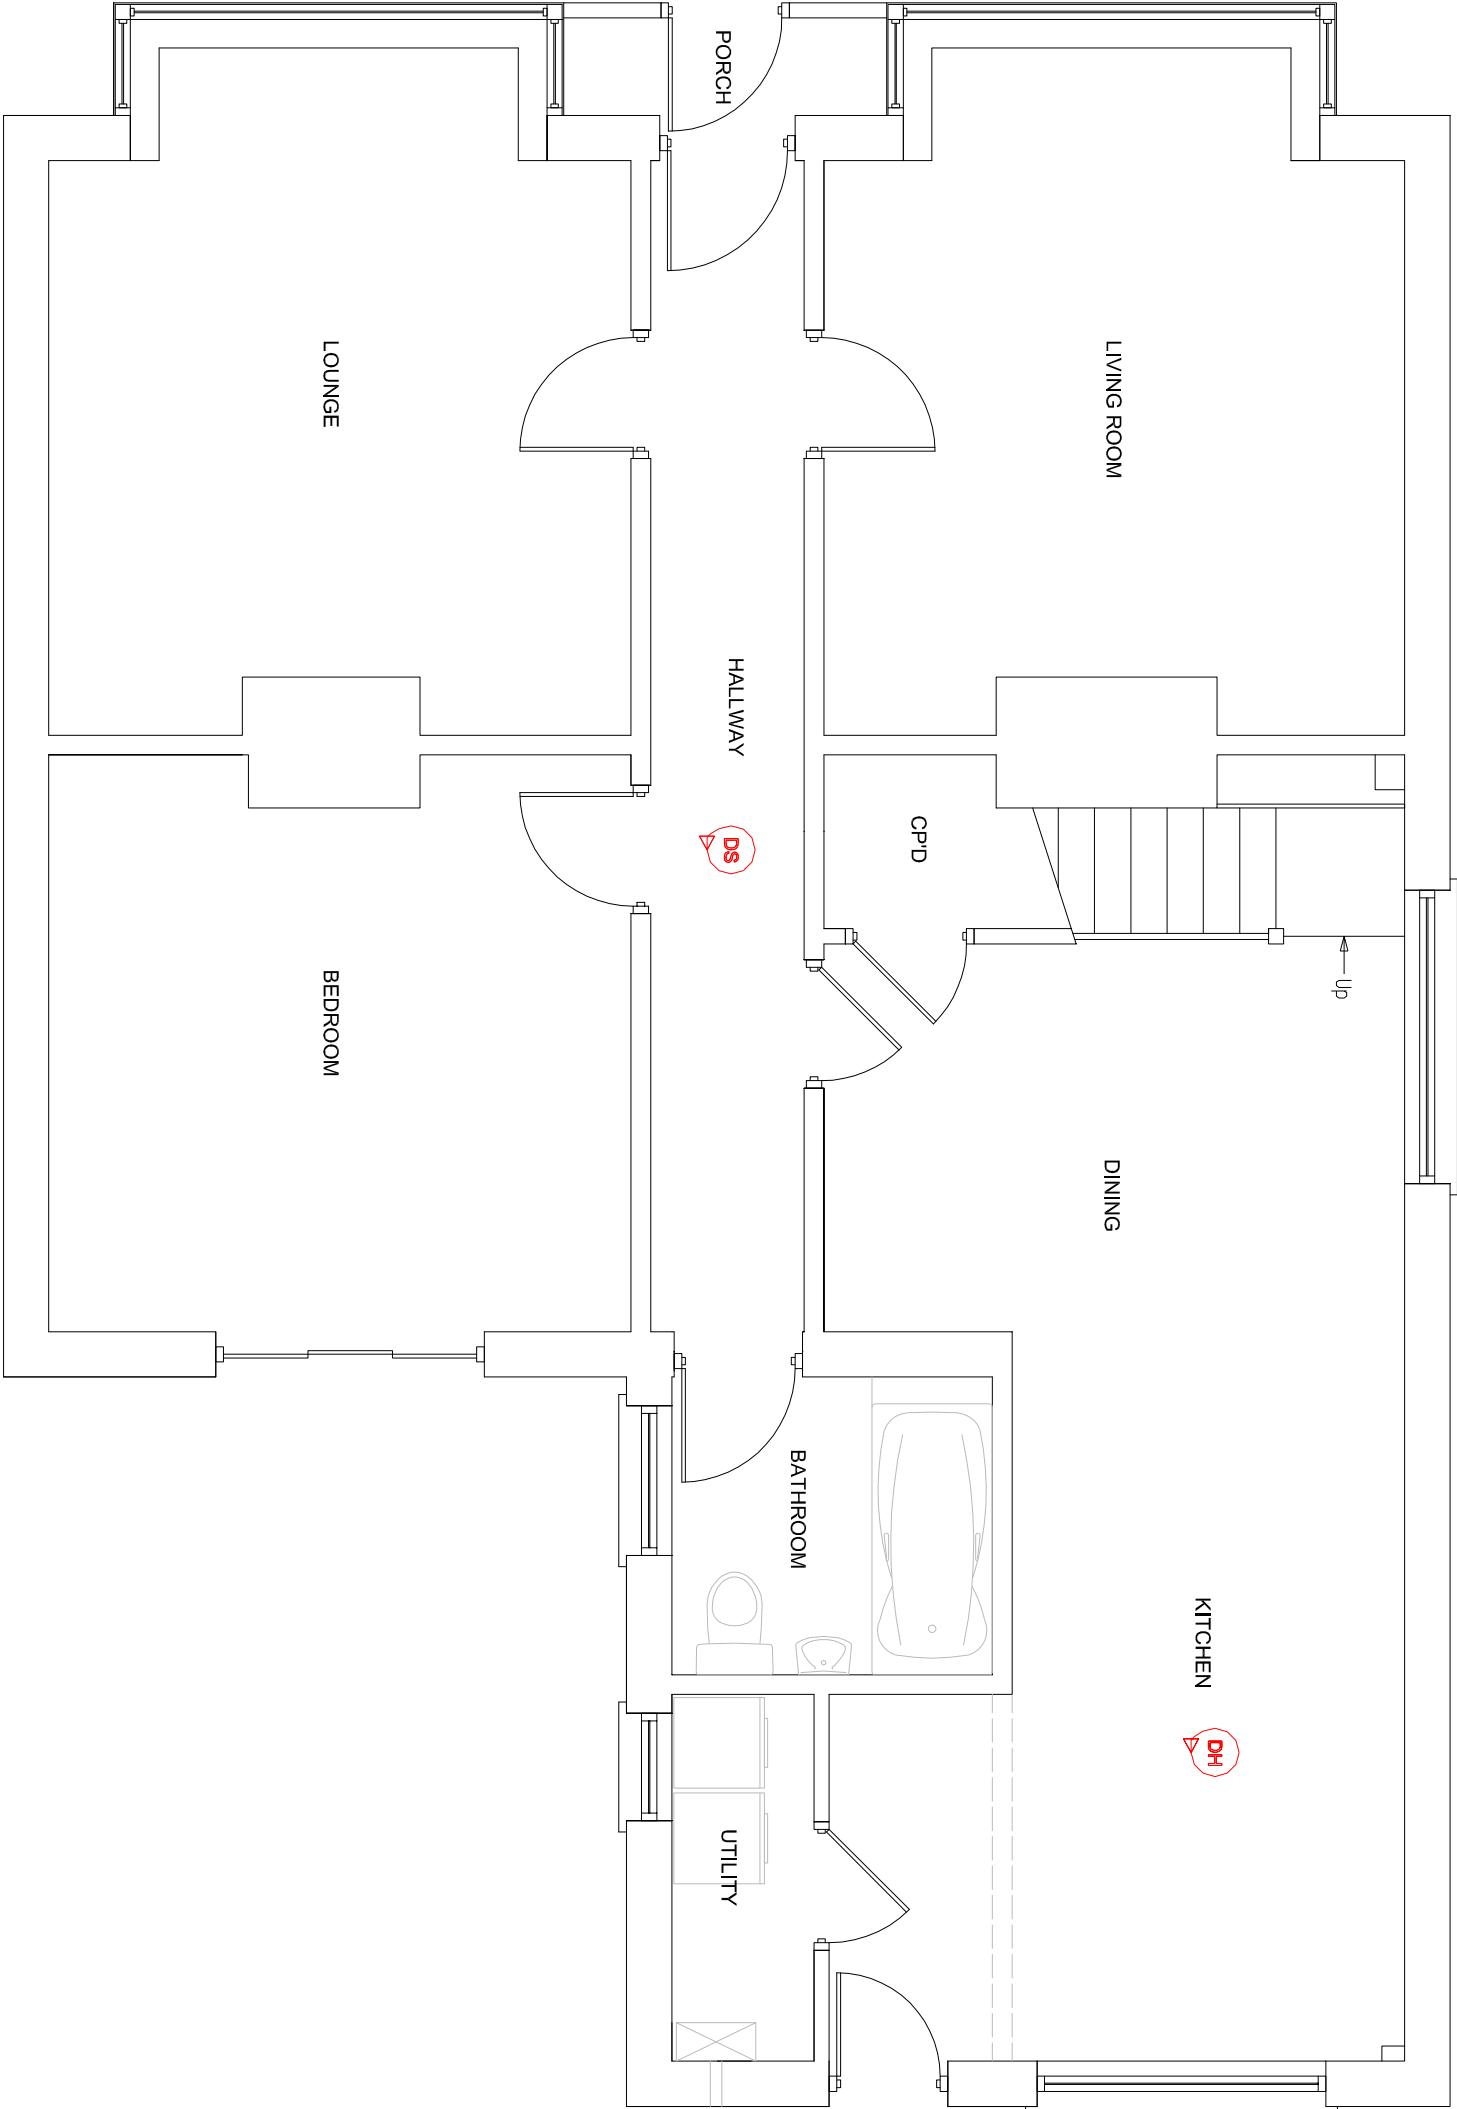

EXISTING GROUND FLOOR PLAN

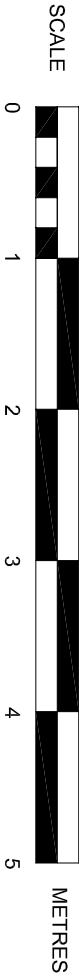

SUSSEX BUILDING CONSULTANCY LIMITED	
20 MAYFIELD ROAD, BOGNOR REGIS, WEST SUSSEX.	
SCALE - 1/50 REV - DATE - 03/09/2011	
 LABC partner	3 NORTHCOOTE ROAD BOGNOR REGIS PO21 5LZ TEL/FAX - (01243) 861379