




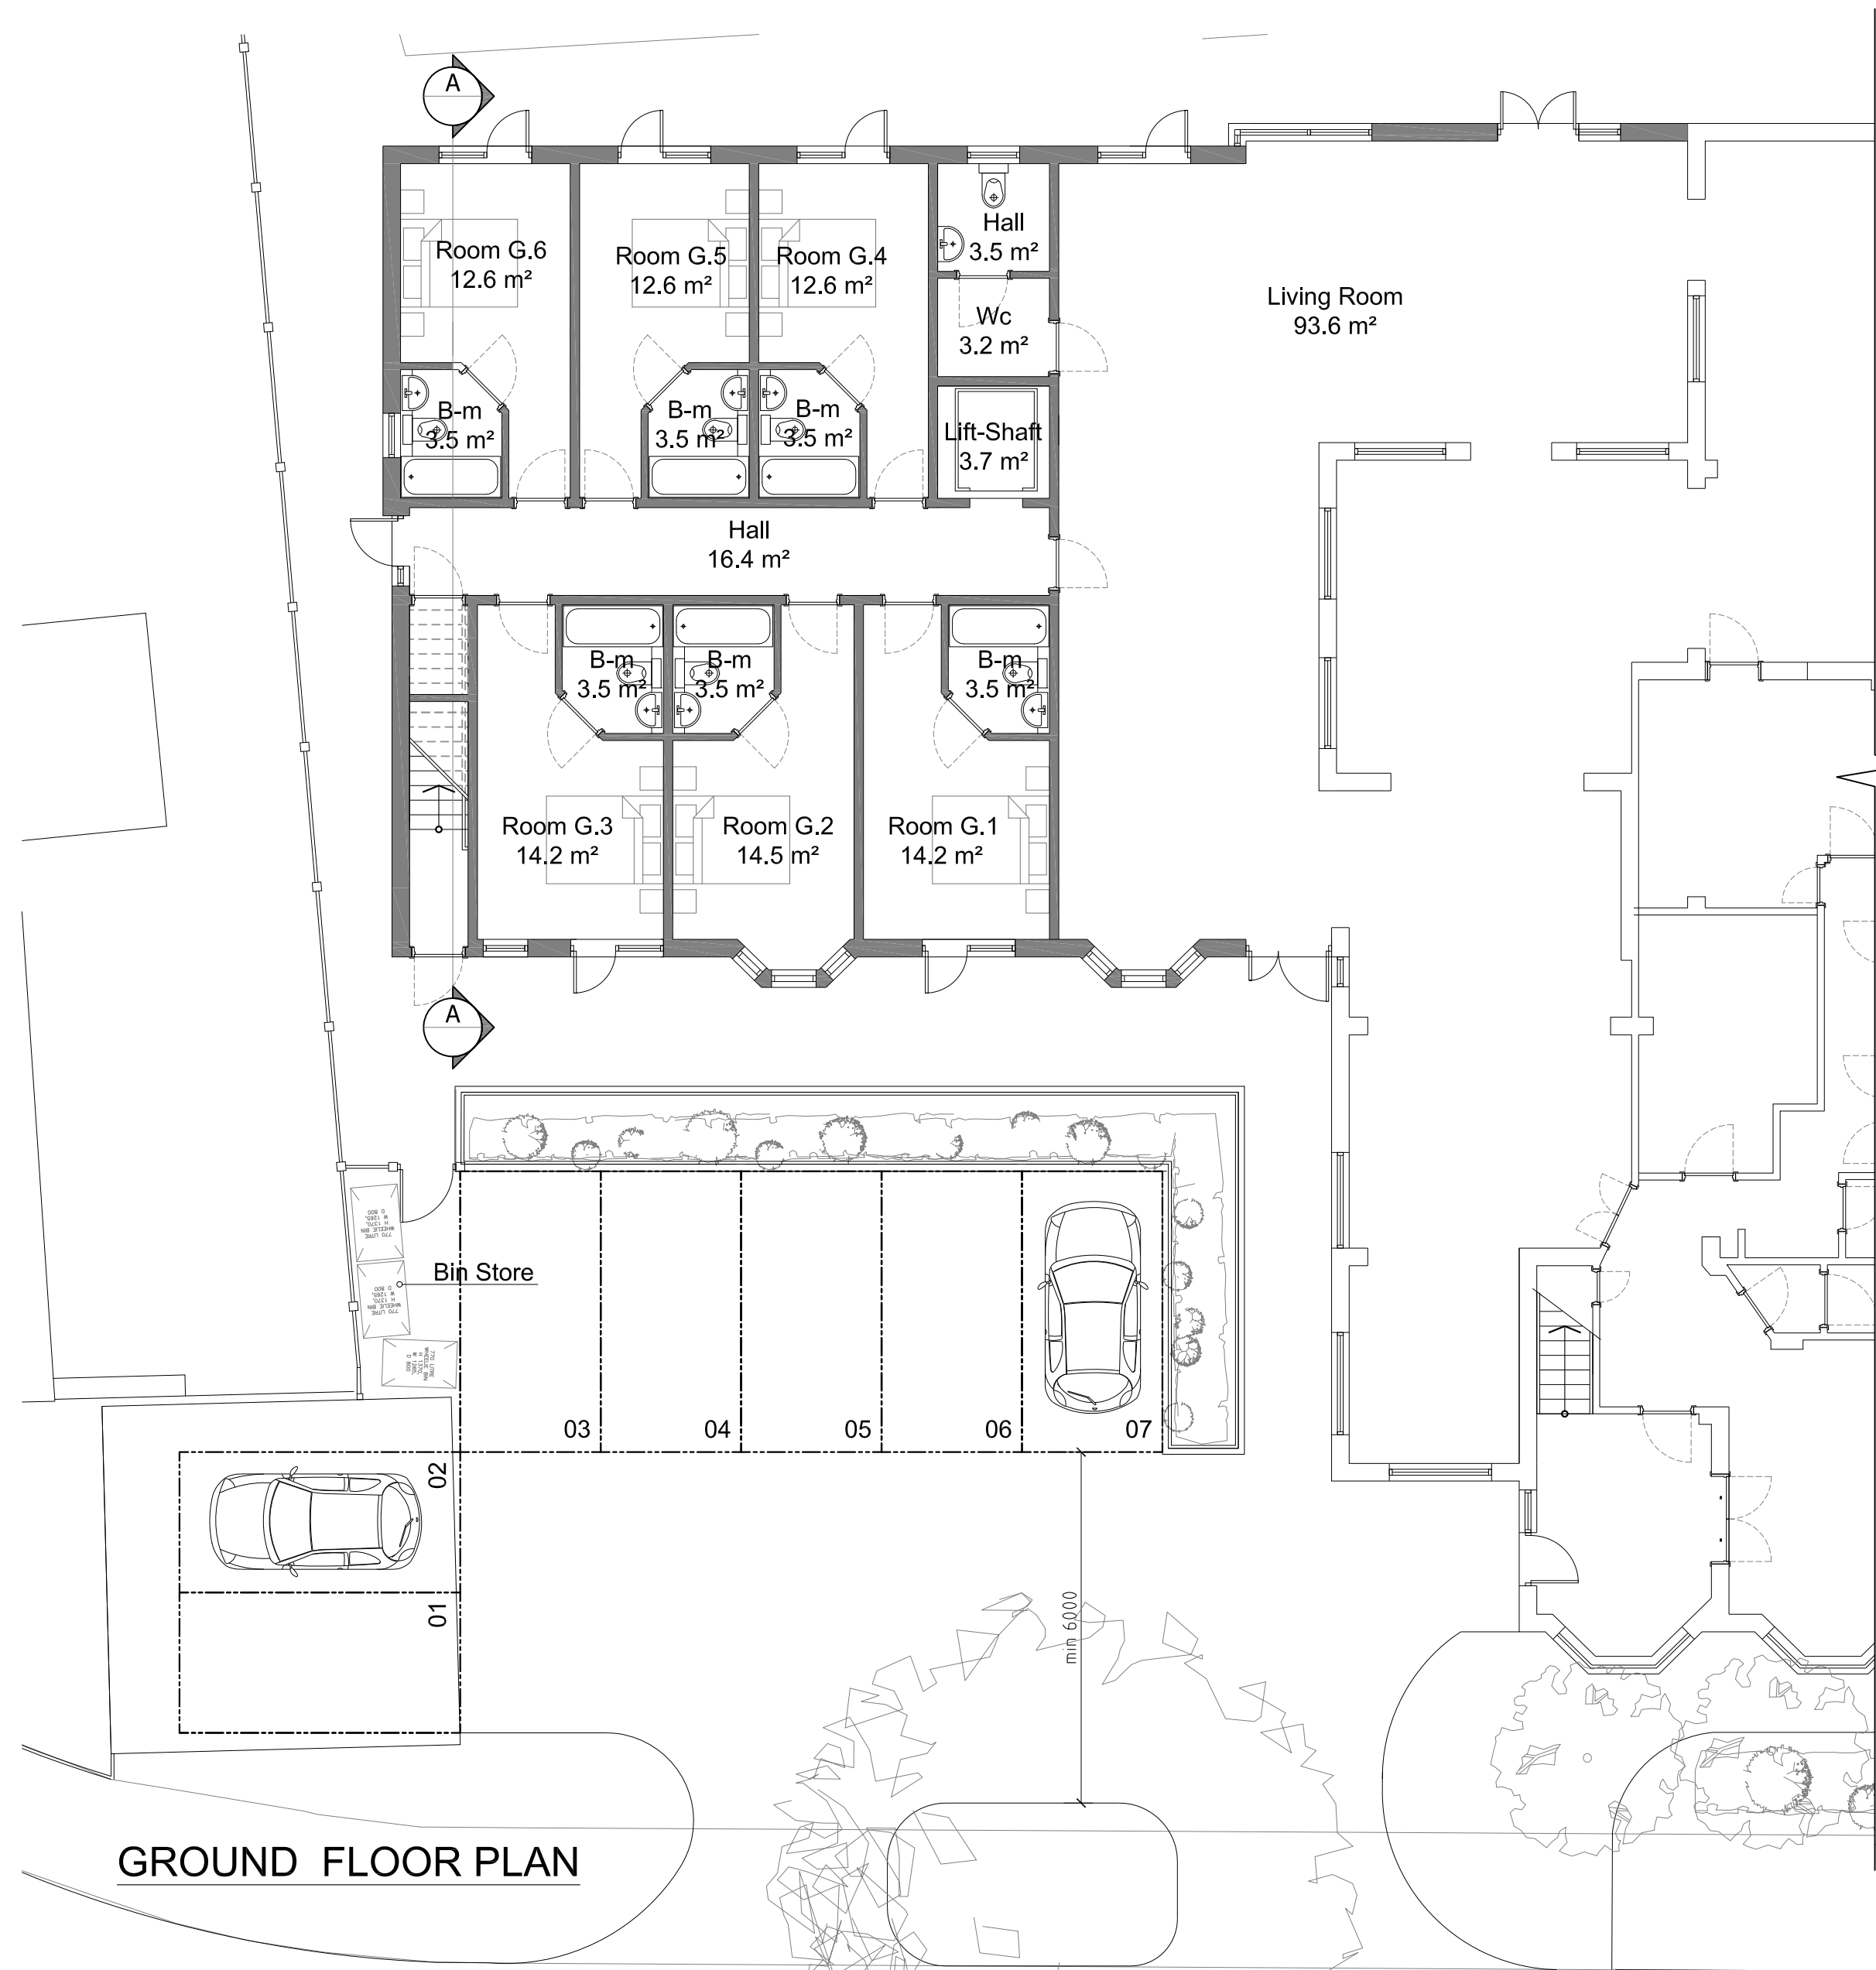


GROUND FLOOR PLAN

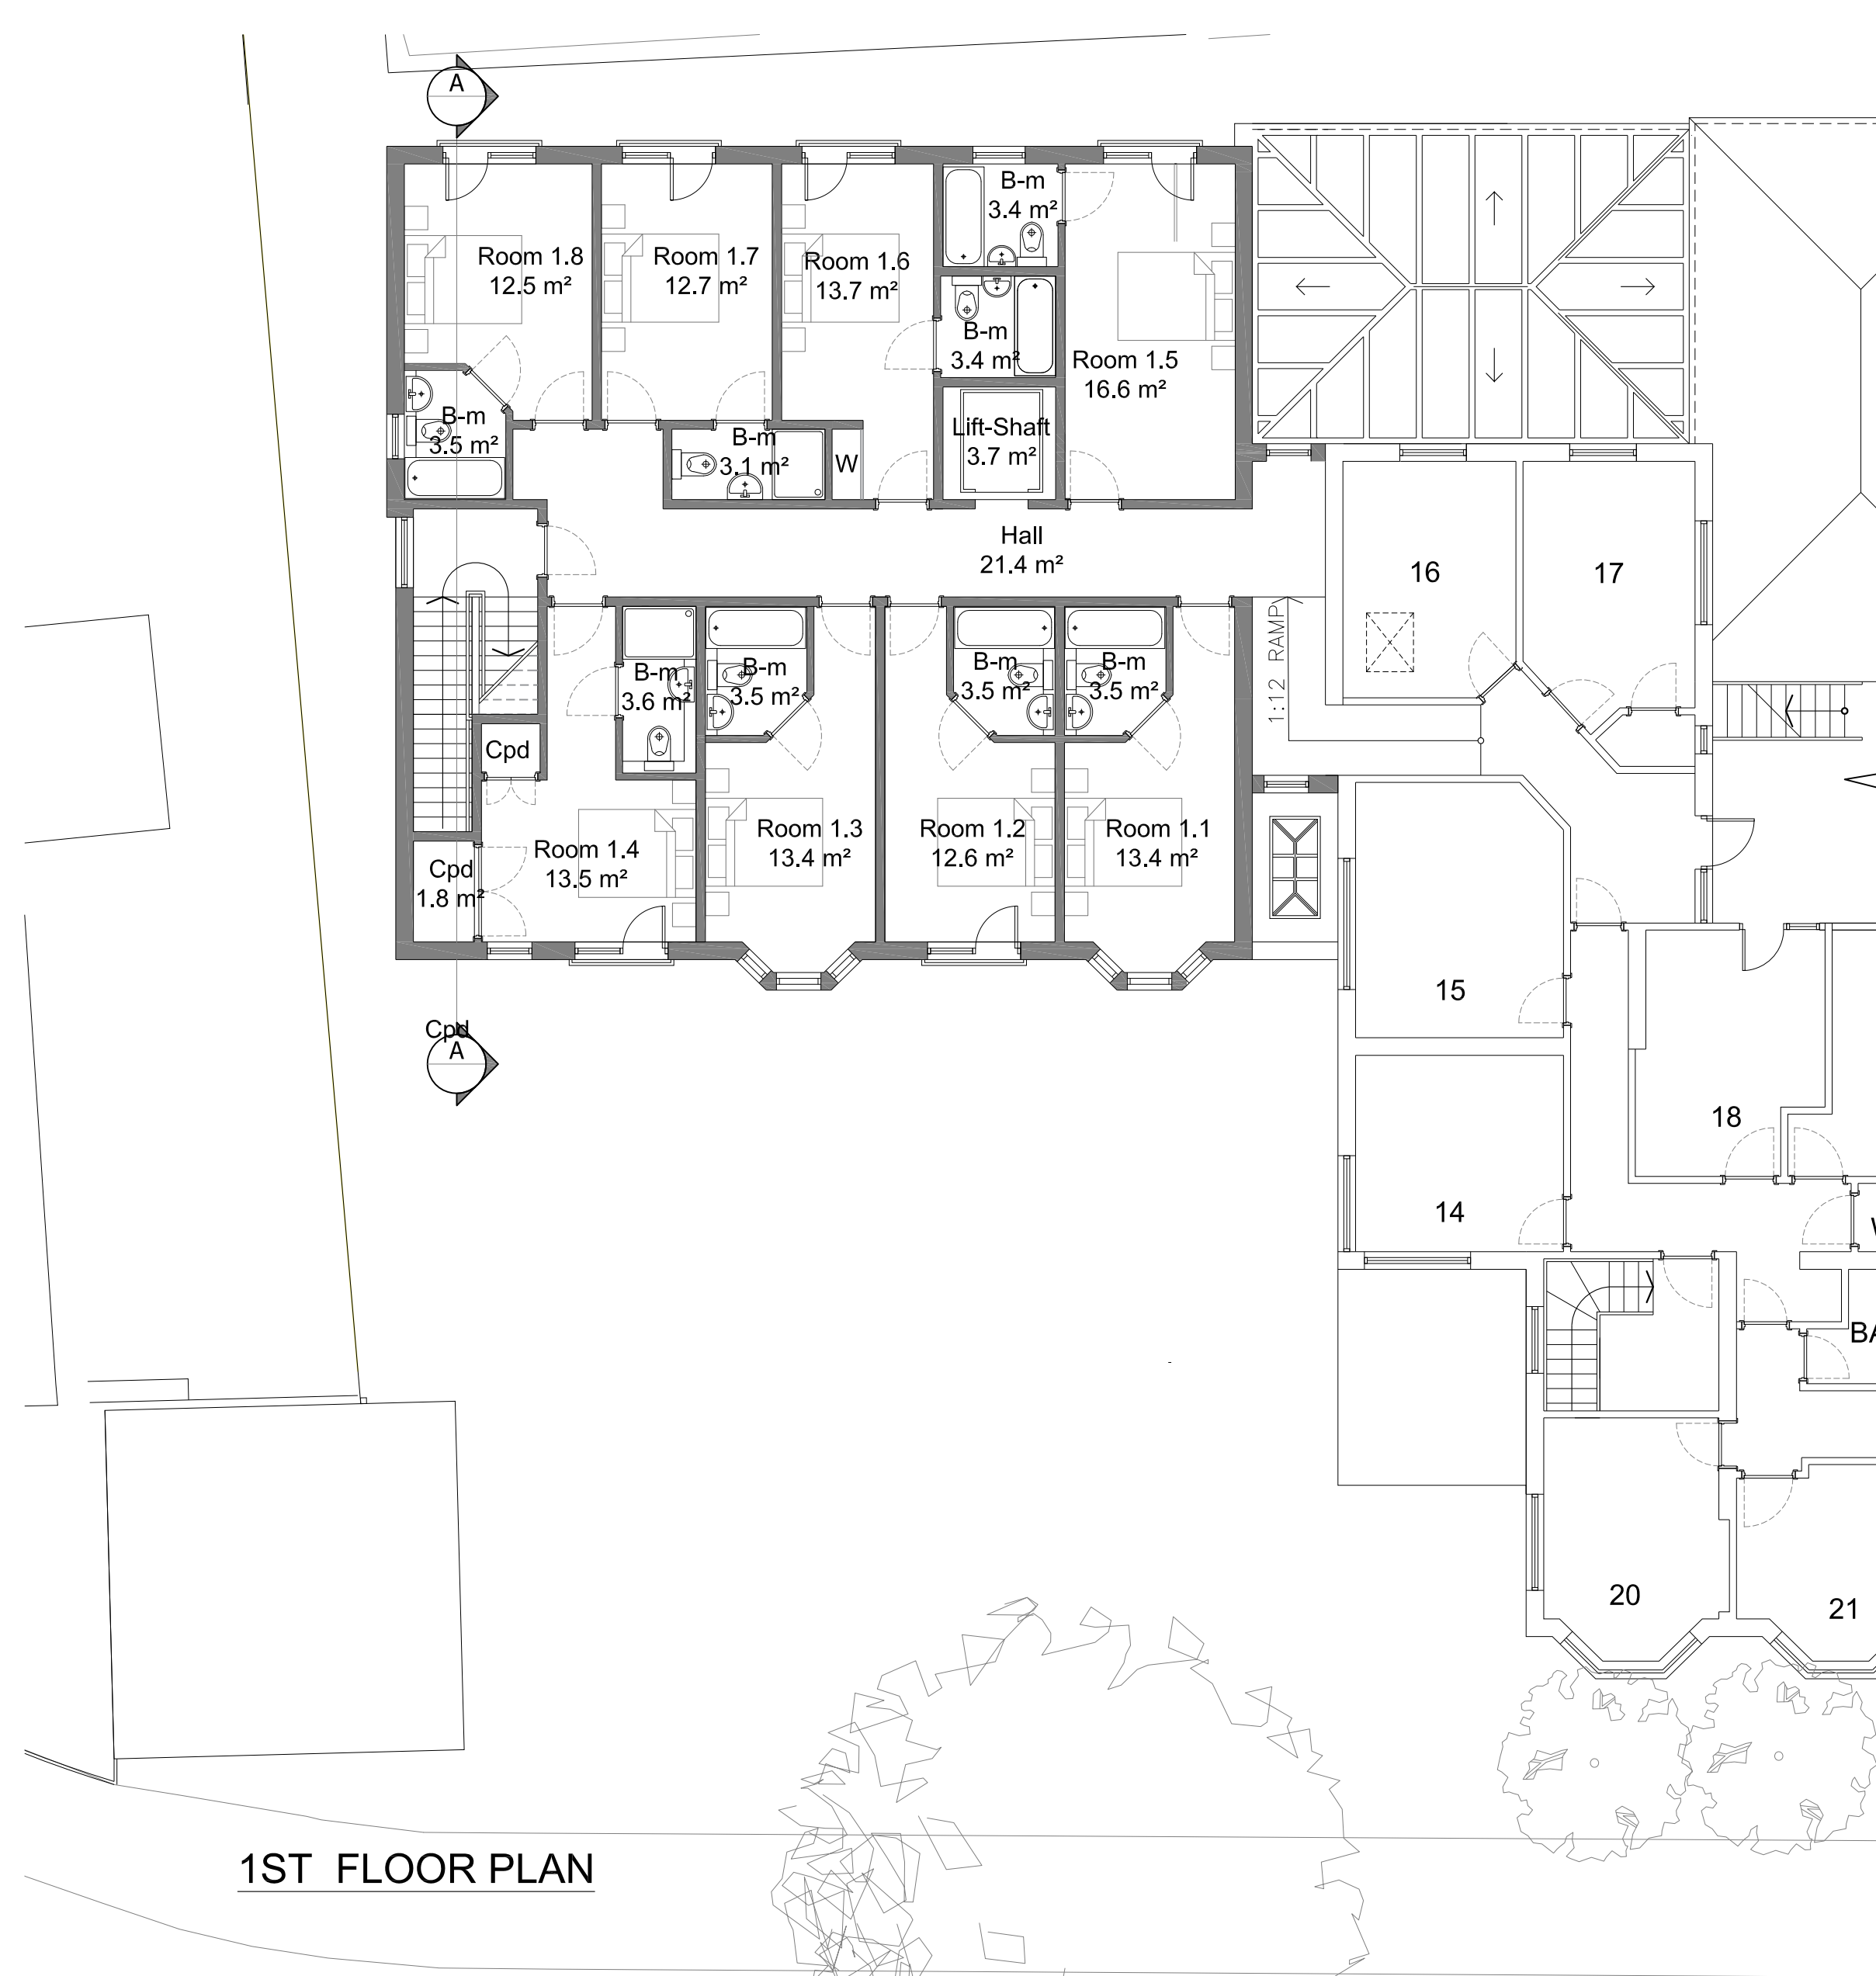

1ST FLOOR PLAN

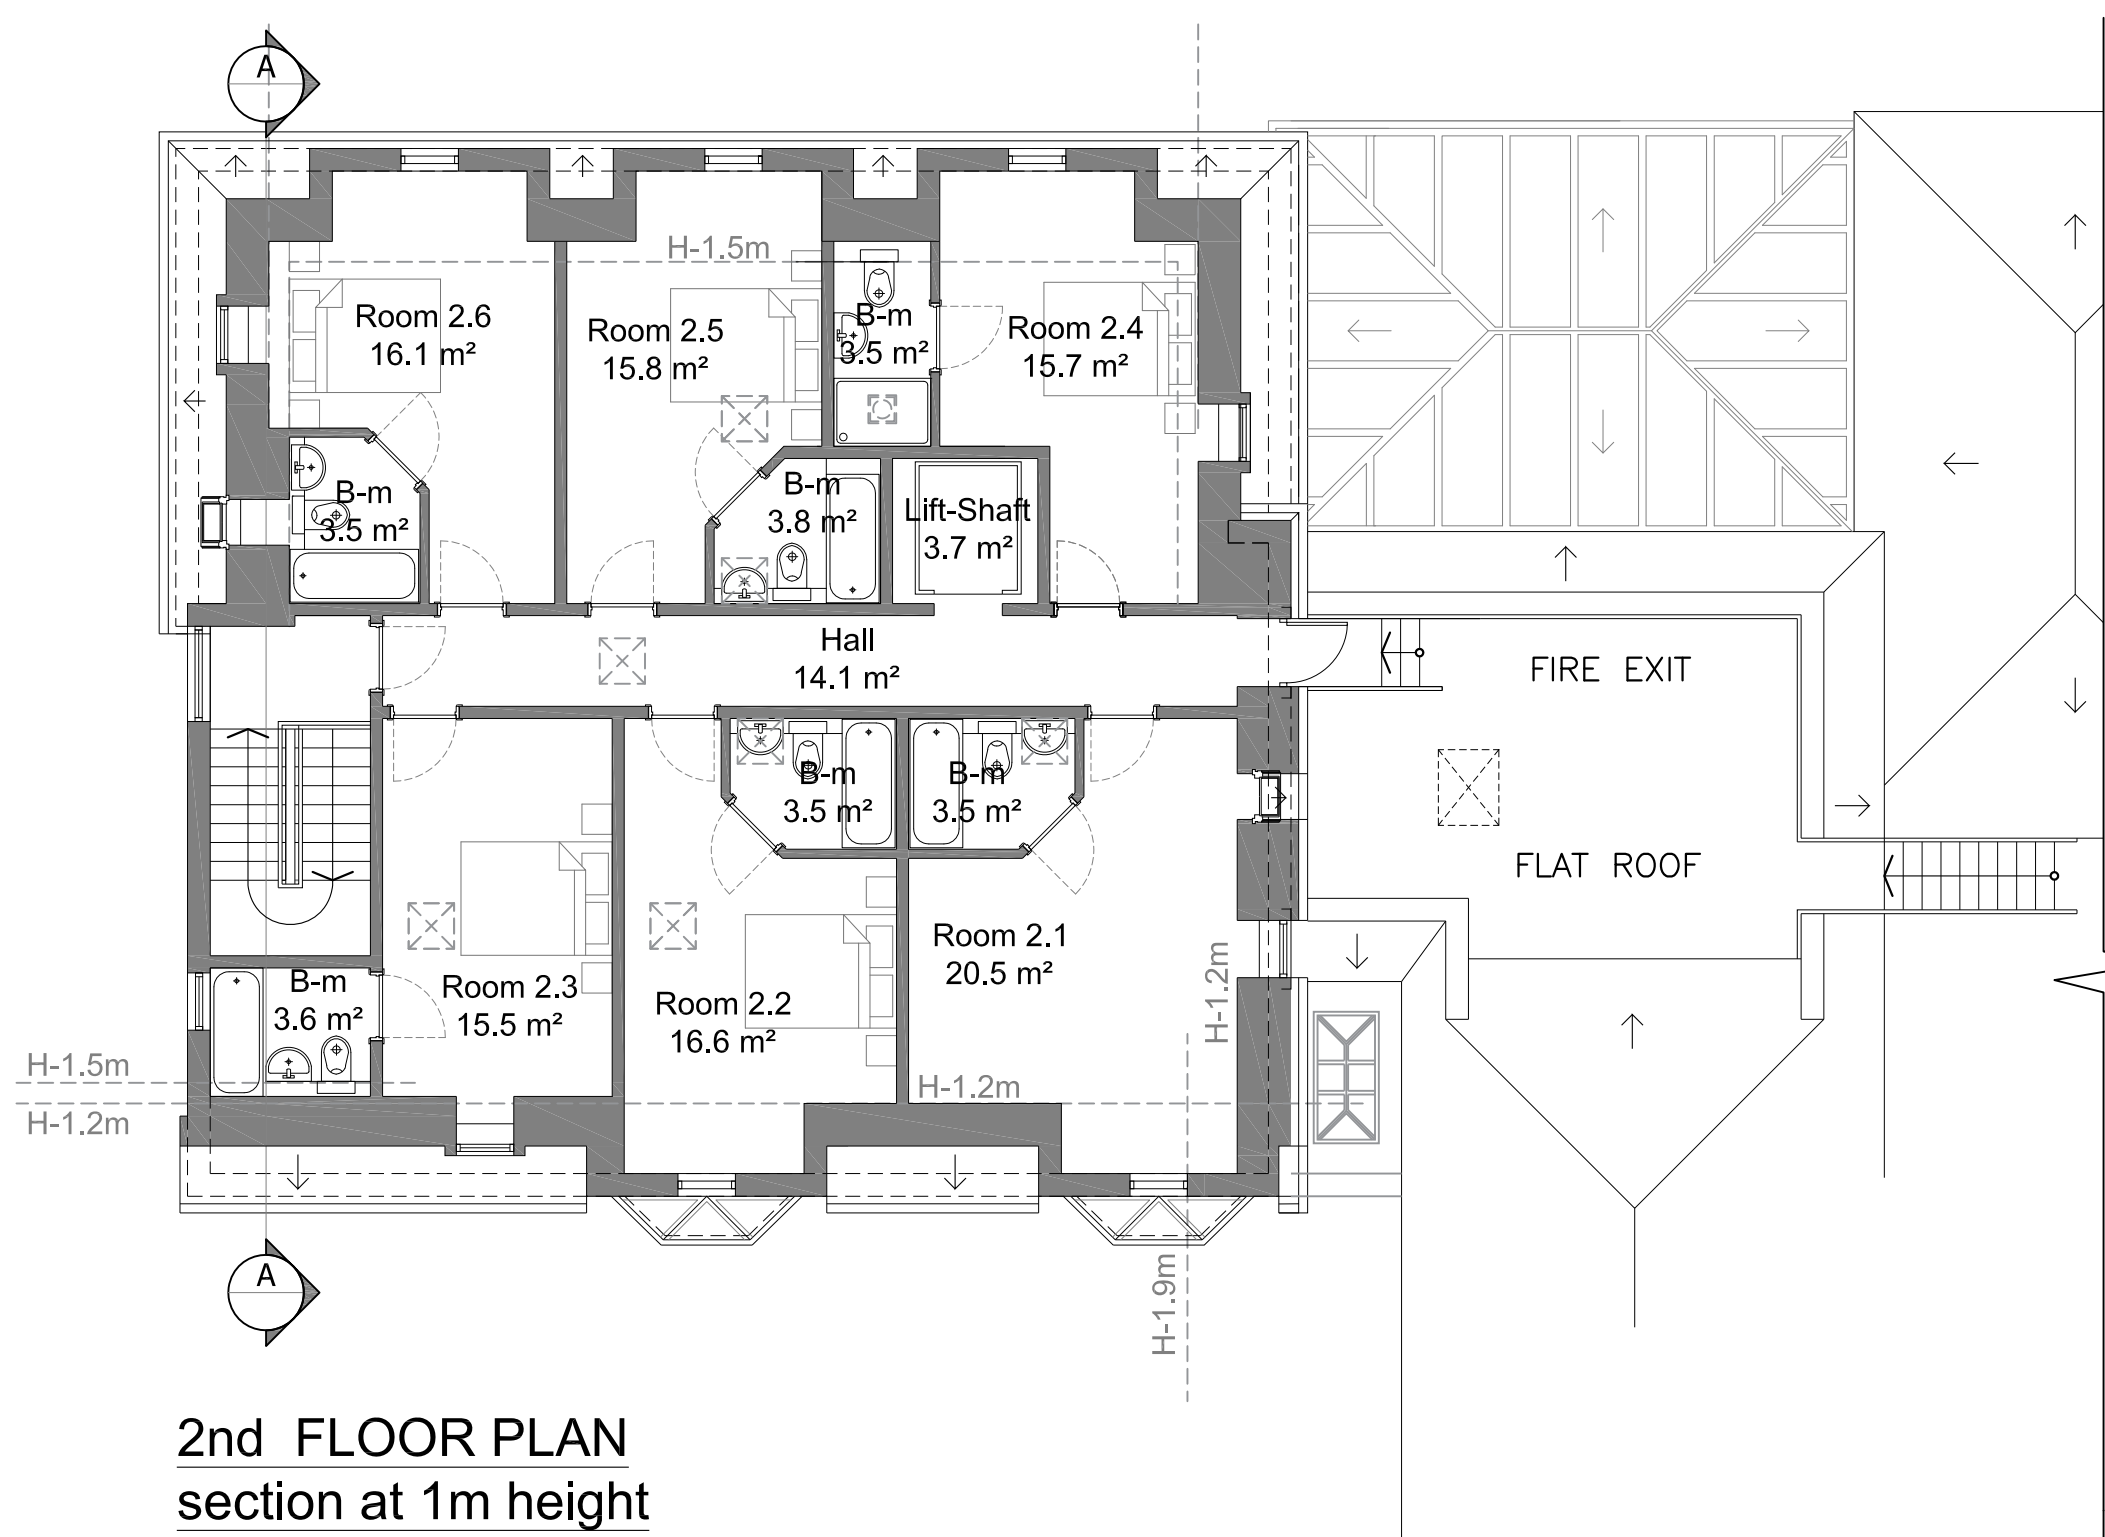

2nd FLOOR PLAN
section at 1m height

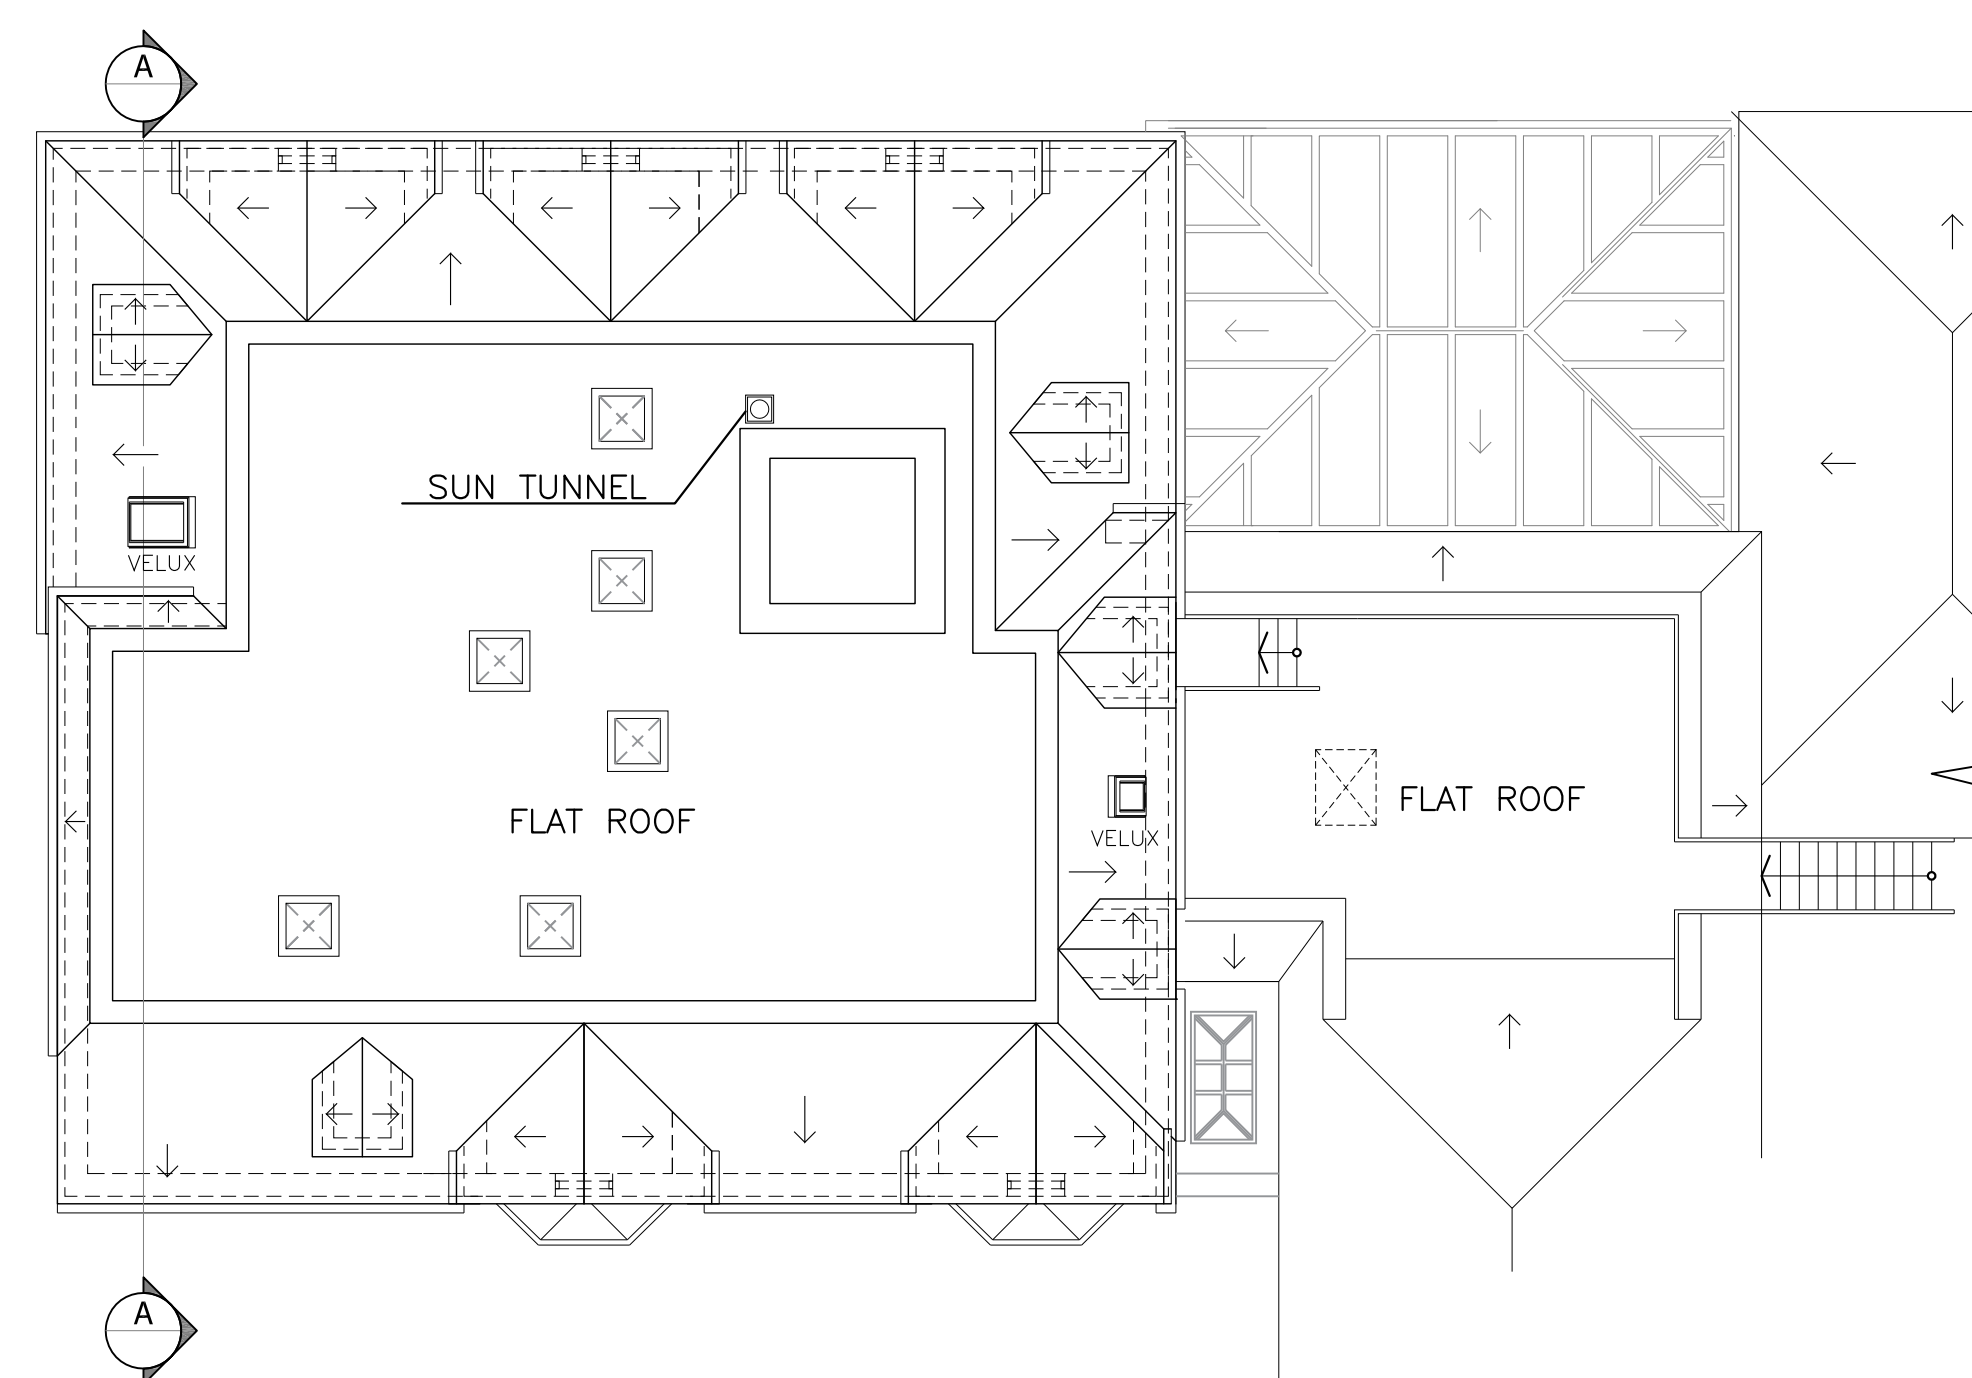

ROOF PLAN

Revisions: