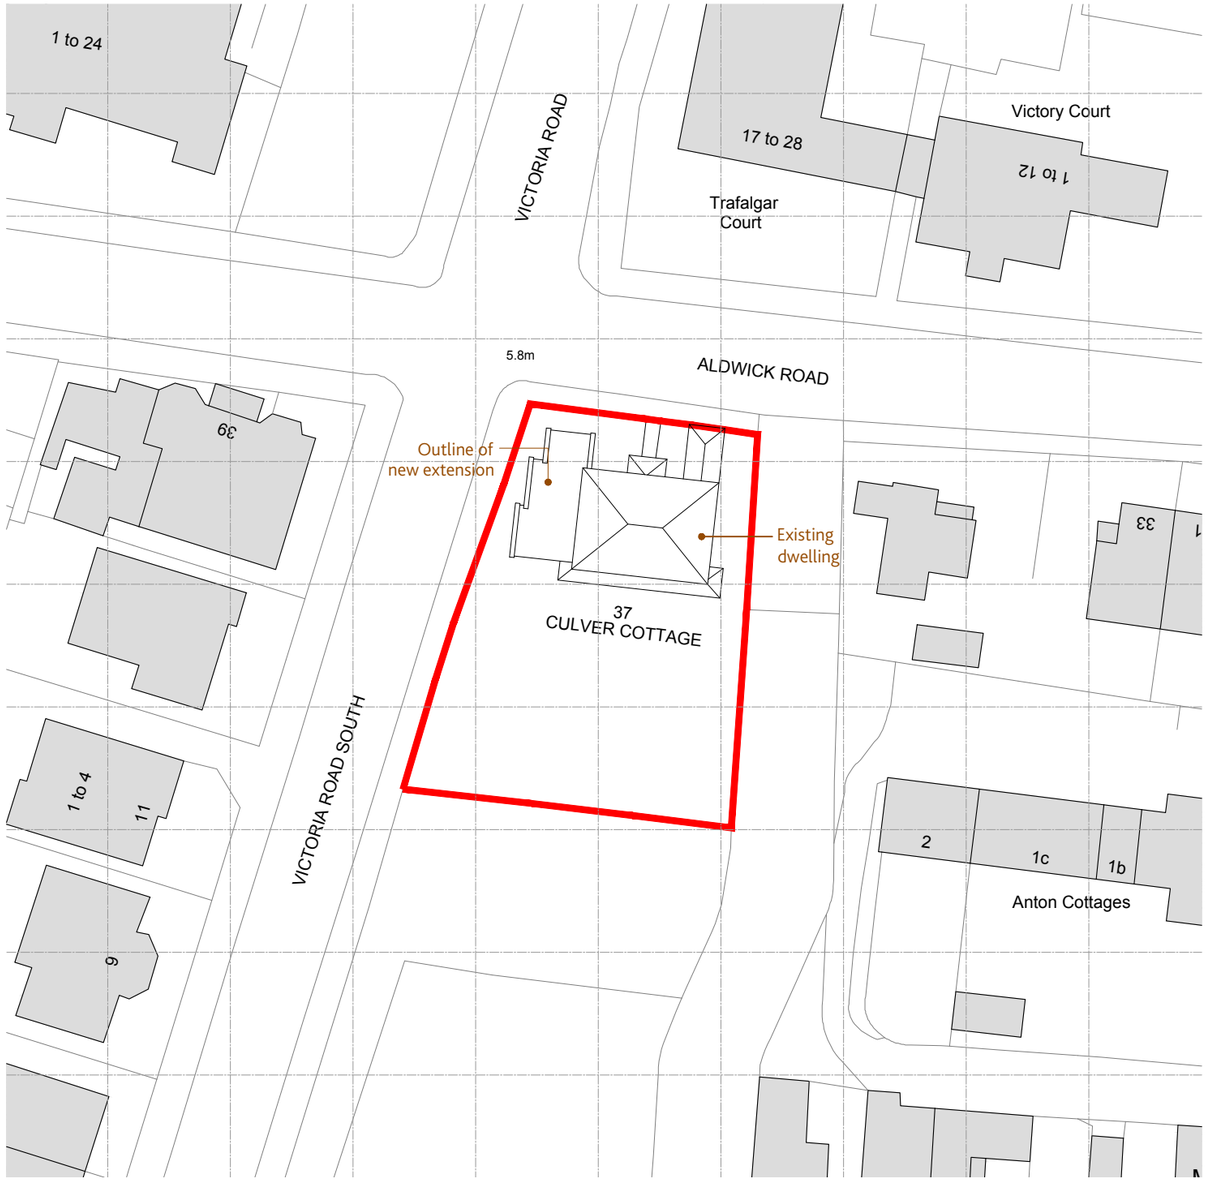

Ordnance Survey, (c) Crown Copyright 2018. All rights reserved. Licence number 100022432

North
w e
s

Planning Application Issue

REVISIONS:
Rev. / - 14.08.19 - Planning Application Issue

LOCATION & BLOCK PLAN

0 10 20 30 40 50 60 70 80 90 100
SCALE 1:1250
PHYSICAL SCALE IN METERS

0 10 20 30 40 50
SCALE 1:500
PHYSICAL SCALE IN METERS

LOCATION & BLOCK PLAN
Dwg. No. 599-100

This drawing has been prepared for the sole purpose of gaining planning permission and forms part of a set of drawings & documents. This drawing does not purport to sufficient information from which to build without the provision of a comprehensive drawings, specifications and schedule of works and adequate contractual arrangements. This drawing should not be used for any contractual purpose without the prior written permission of Pullen Architecture Ltd who will require to see and approve of all supporting documentation and all contractual arrangements prior to commencement of the works on site before written permission is given.

PROPOSED EXTENSION
CULVER COTTAGE . 37 ALDWICK ROAD . BOGNOR REGIS . PO21 2LN
FOR . Mr. & Mrs. TODD
Job No: 599 . Scale: 1:1250 & 1:500@A3 . Date: January 2019 . Dwg No: 599-100

PULLEN
ARCHITECTURE
41-42 Southgate Place . Chichester
West Sussex . PO19 1ET
Tel 01243 859510
office@pullenarchitecture.co.uk
www.pullenarchitecture.co.uk

ARUN DISTRICT COUNCIL BR/235/19/HH