


MARINE PARADE

REF 1

NOT TO SCALE

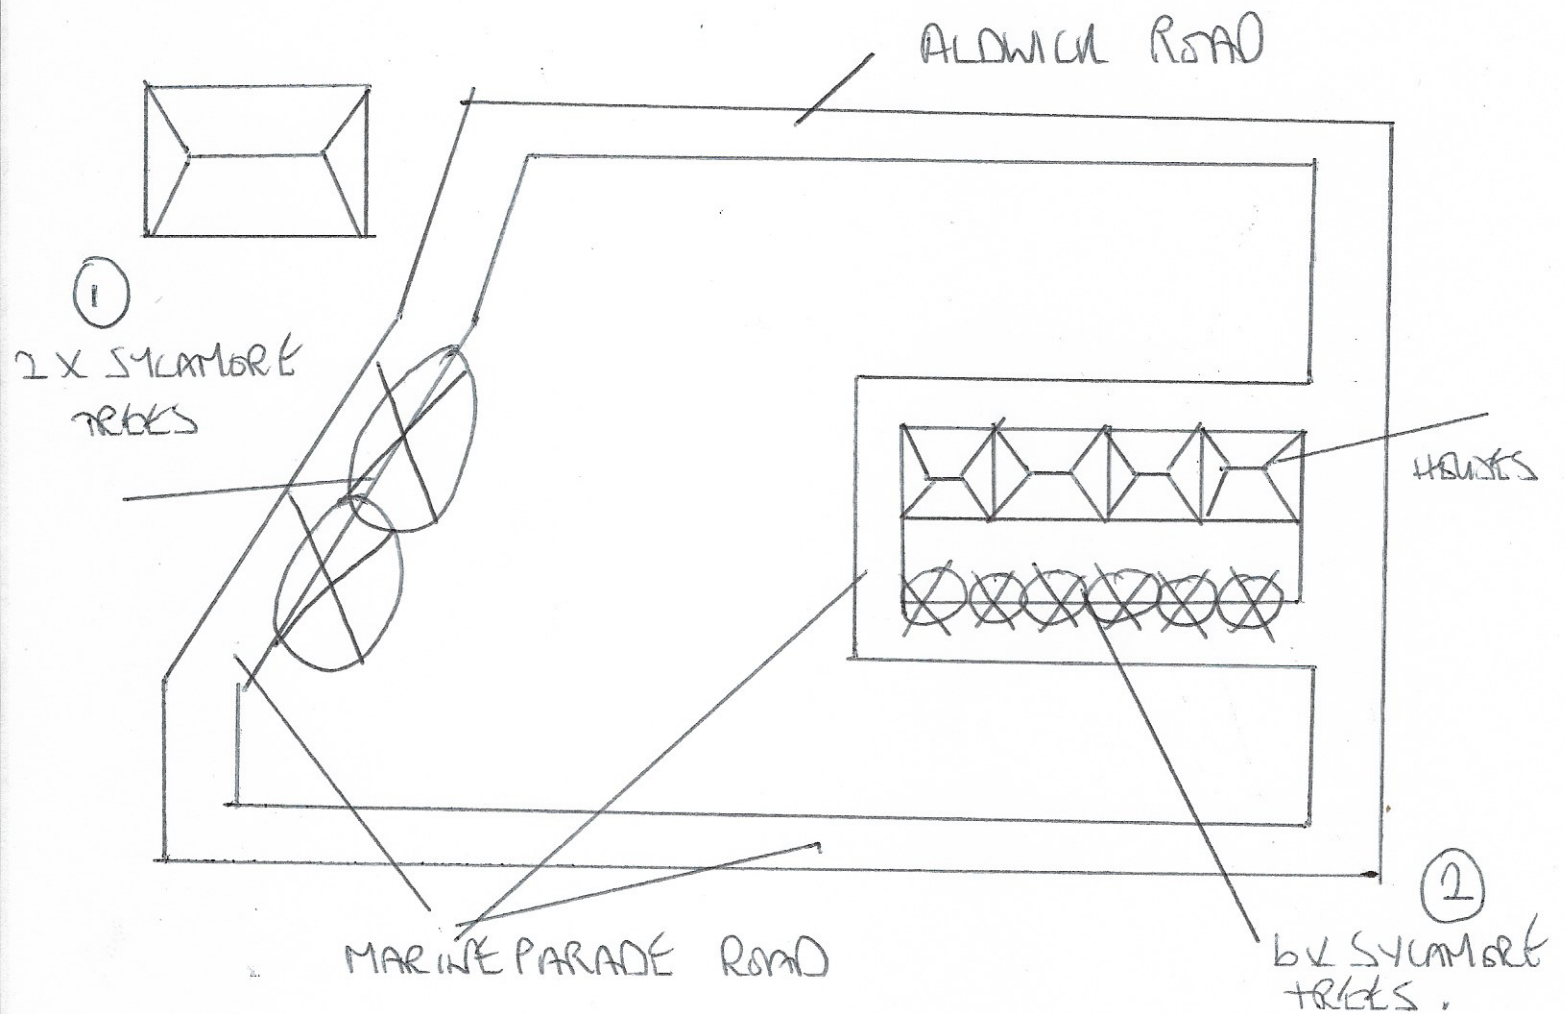

1. 2 X SYCAMORE TREES - UP TO 2 METER REDUCTION ON CIRCUMFERENCE TO LEAVE 2 METERS AND TO CROWN CLEAR
2. 6 X SYCAMORE TREES TO REDUCE BY 2 METERS ON SOUTHSIDE TO LEAVE 1 METER.