



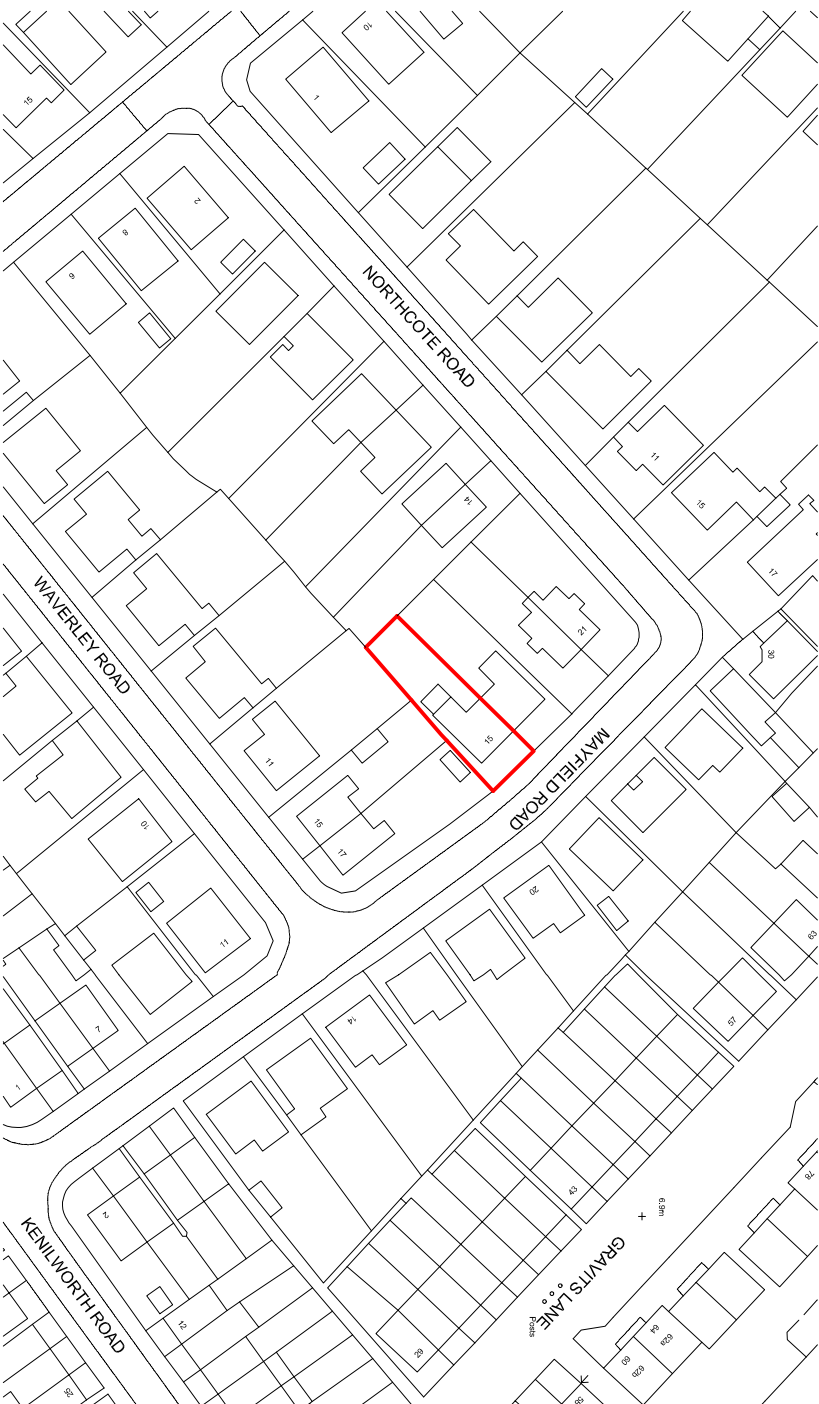

Ordnance Survey (c) Crown Copyright 2021. All rights reserved. Licence number 100020449

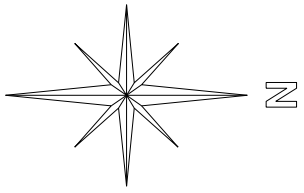

LOCATION PLAN - 1/1250



SUSSEX BUILDING CONSULTANCY LIMITED	
15 MAYFIELD ROAD, BOGNOR REGIS, WEST SUSSEX.	
SCALE - 1/1250 REV - DATE - 21/09/2021	
	LABC partner 3 NORTHCOTE ROAD BOGNOR REGIS PO21 5LZ TEL/FAX - (01243) 3861379