




ARUN DISTRICT COUNCIL				
No.	Be	236	09	
Received				

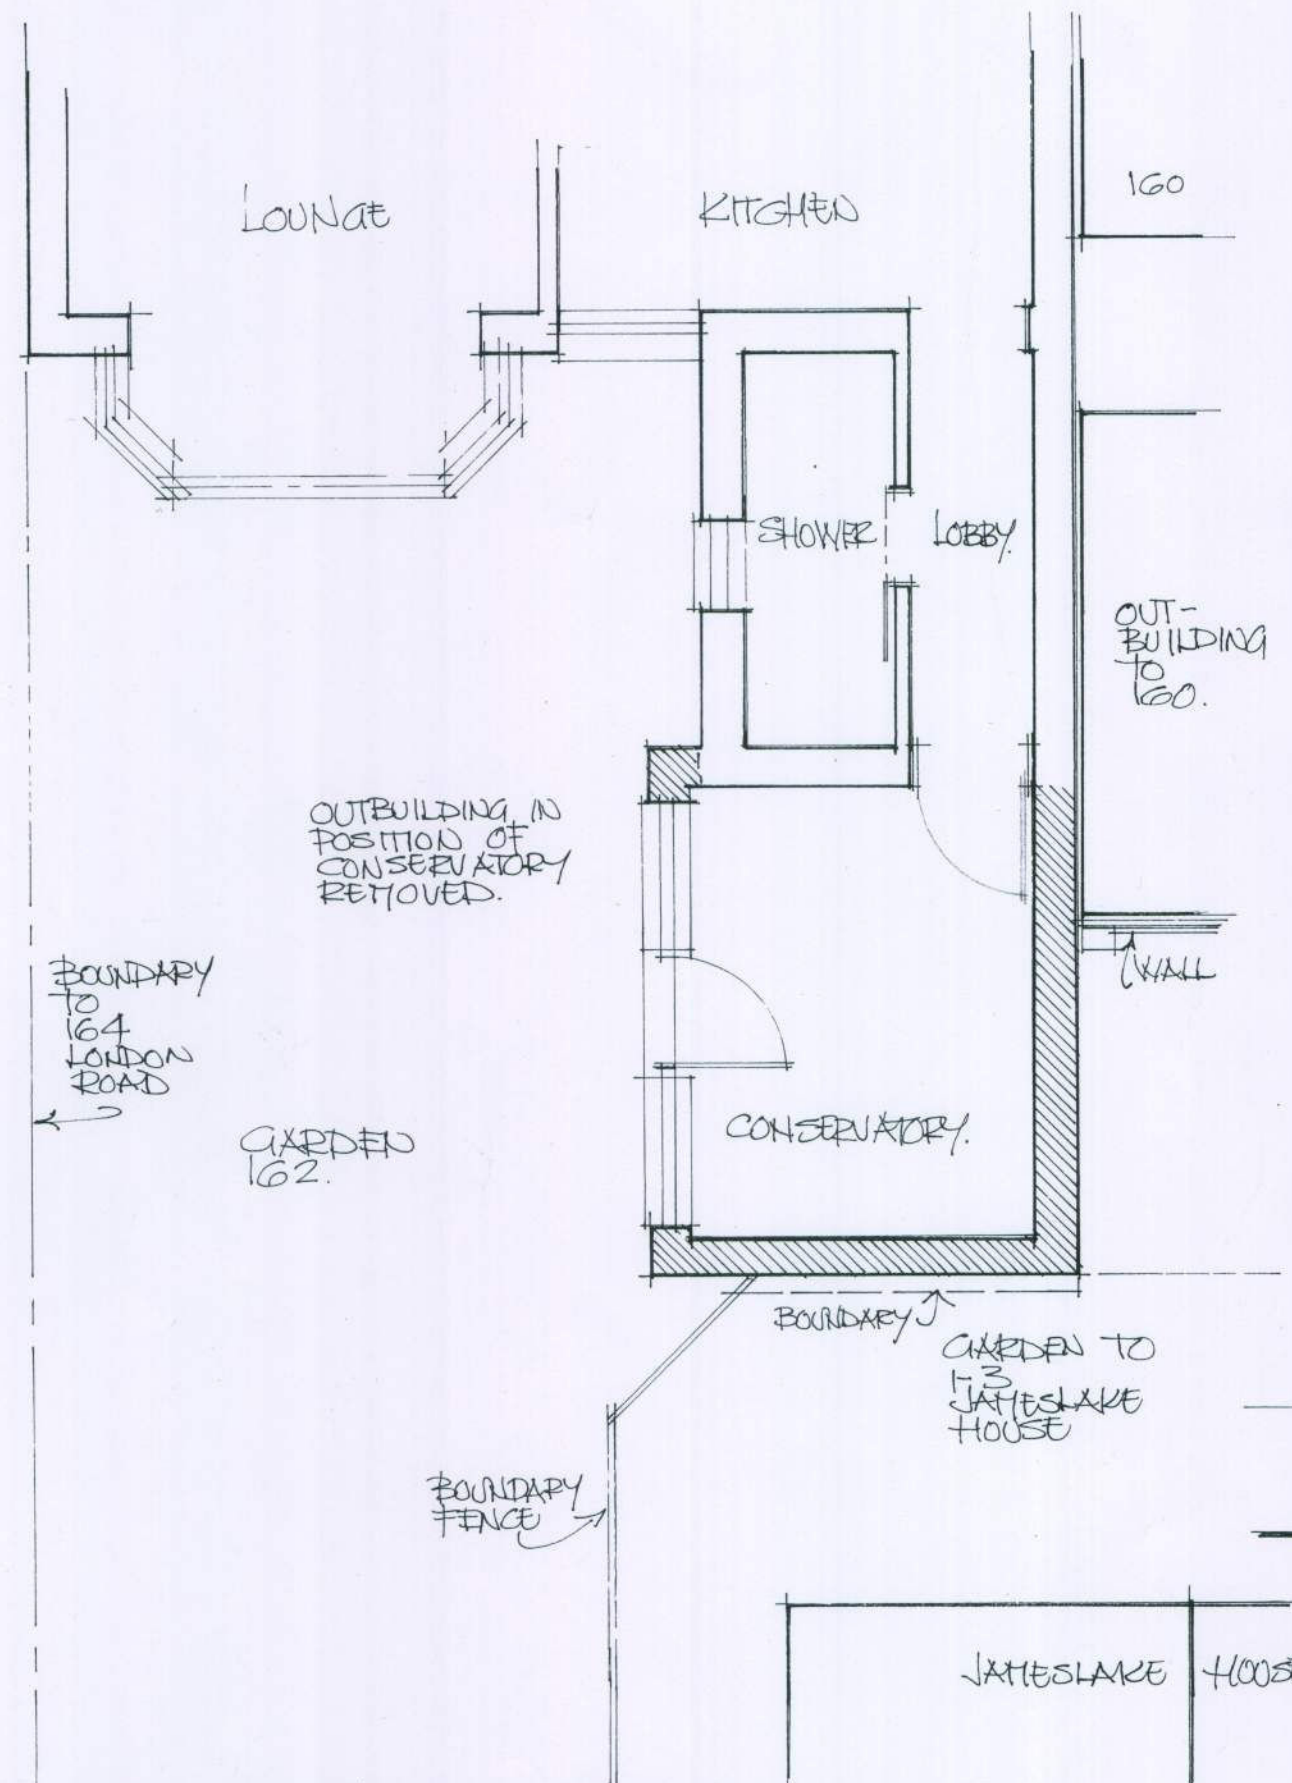


GROUND FLOOR PLAN. 1-50

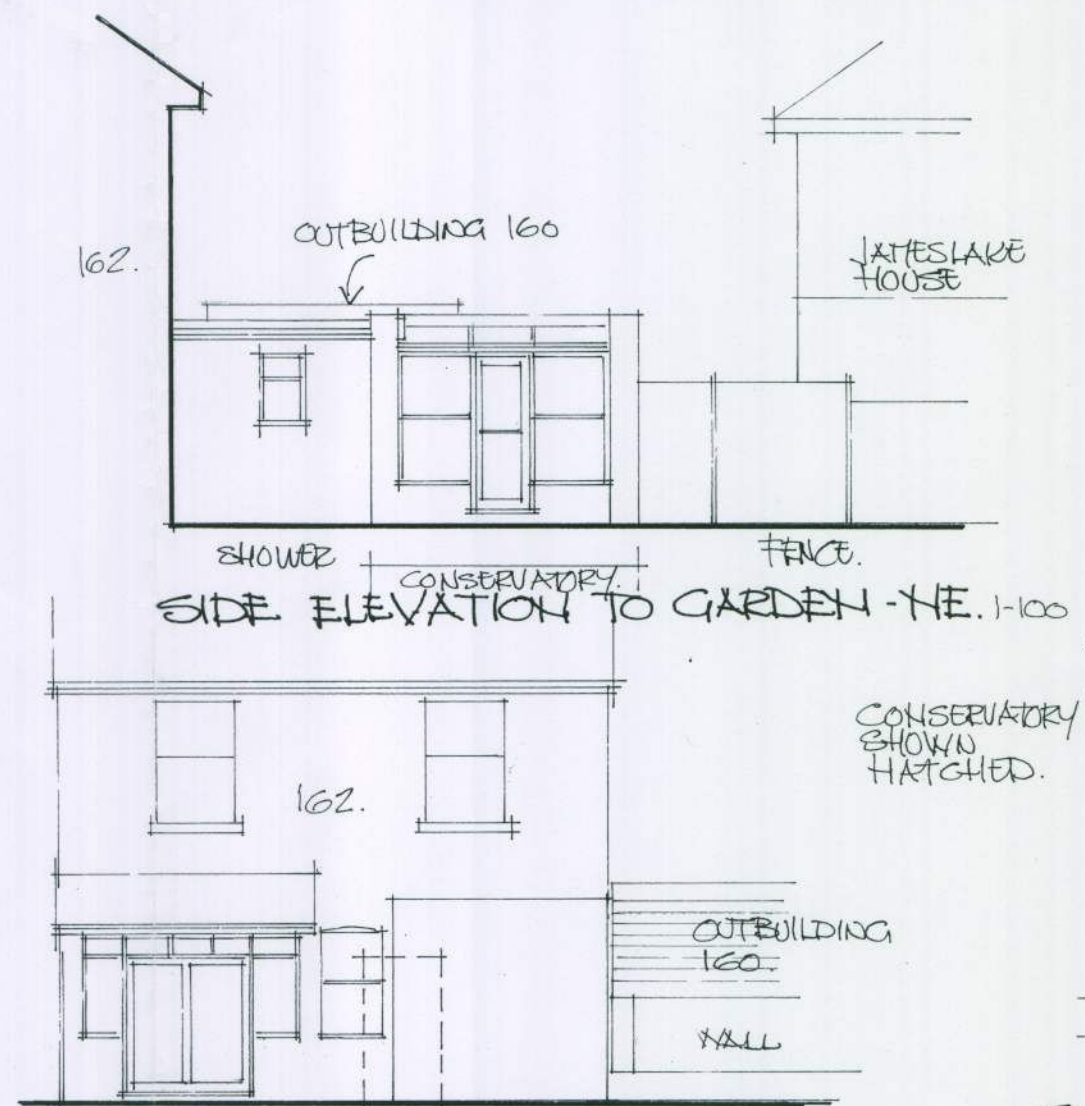


REAR ELEVATION - NW. 1-100

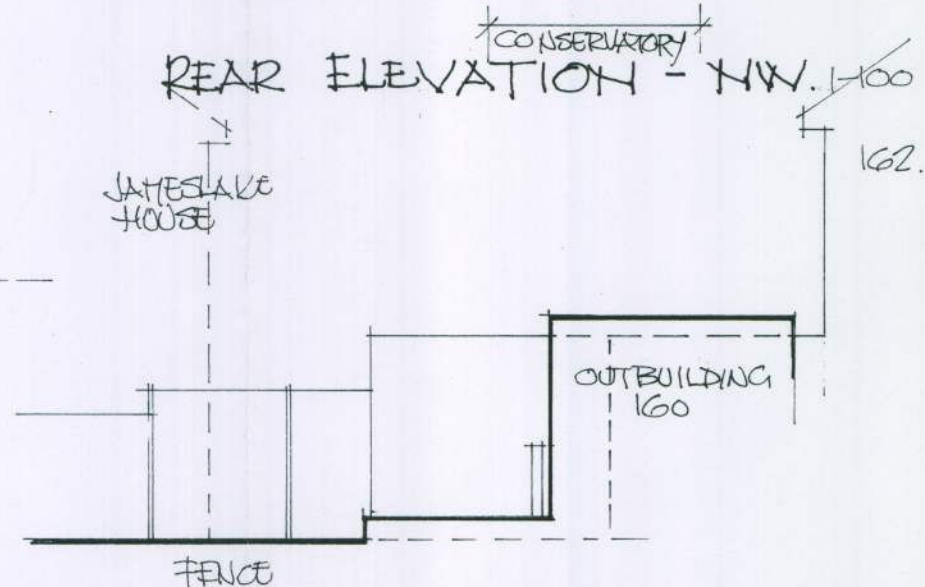

SIDE ELEVATION TO 160 - SW. 1-100

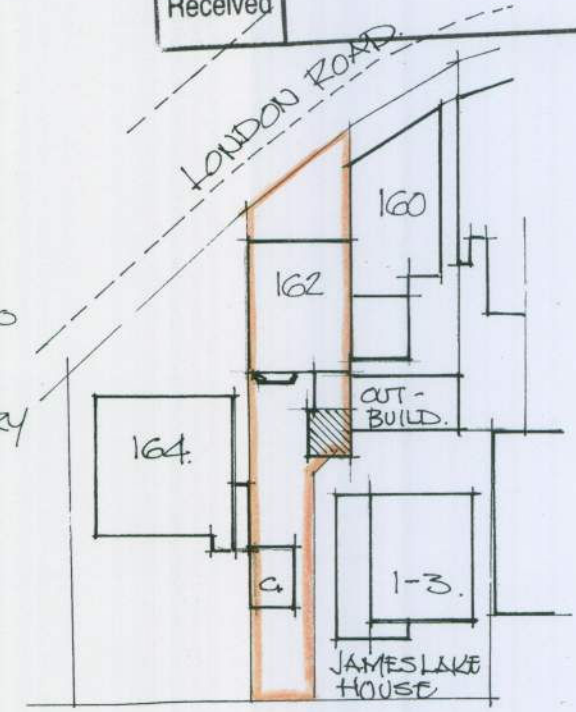

SITE PLAN. 1-500

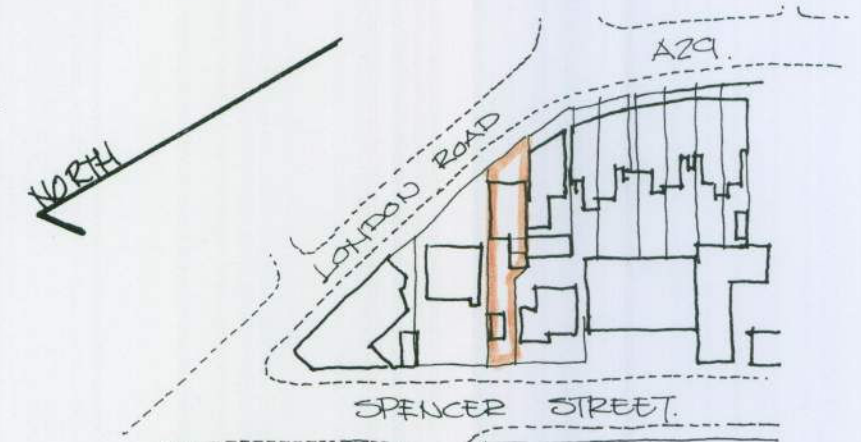

LOCATION PLAN. 1-1250
(TRACED FROM O.S. MAP).

REAR CONSERVATORY EXTENSION.
162 LONDON ROAD
BOGNOR REGIS. PO21 1BD.

SEPTEMBER 2009. 1-50, 1-100, 1-500, 1-1250 DRG 1.