


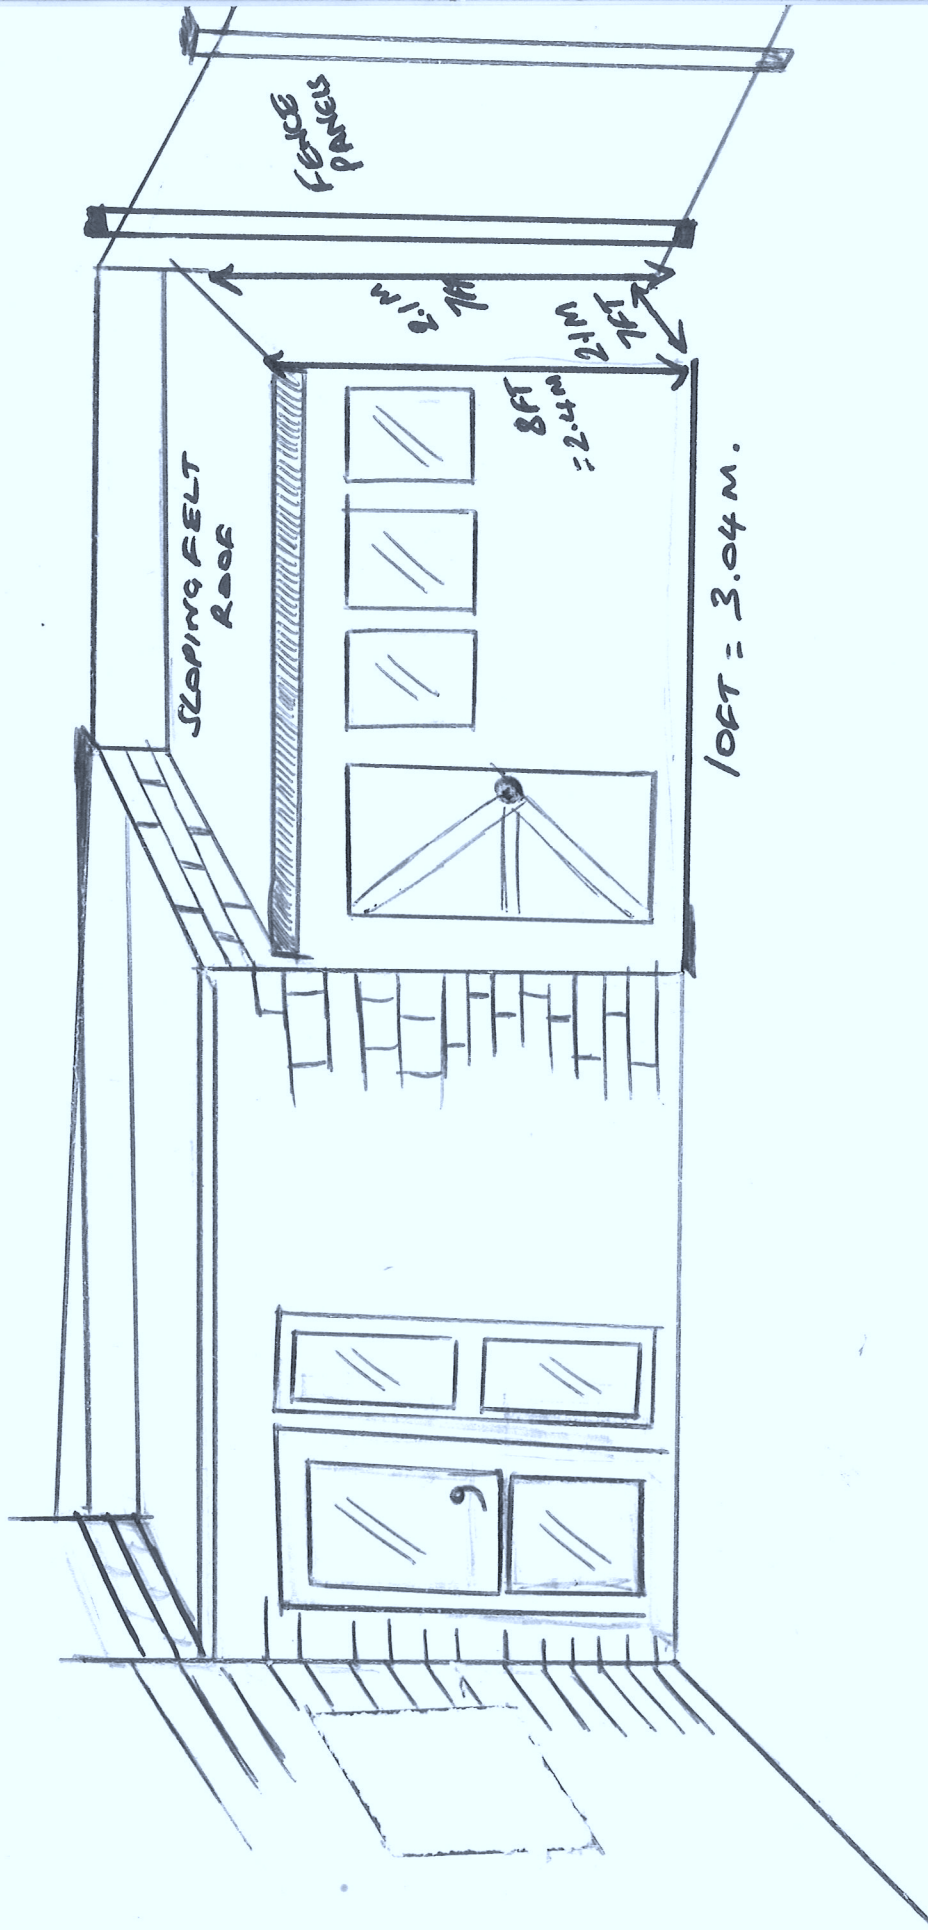

SHED: WOODEN STRUCTURE
 SUMMER FELT SLOPING ROOF
 HOUSE WOODEN FLOOR WITH
 CONCRETE FOUNDATIONS

WIDTH = 10 FT / 3.04 M
 DEPTH = 7 FT / 2.1 M
 HEIGHT 8 FT 2.4 M $\Rightarrow$ 2.1 M