ARUN DISTRICT COUNCIL BR/236/13/

existing floor plans & elevations scale A1 1:100, A3 1:2100

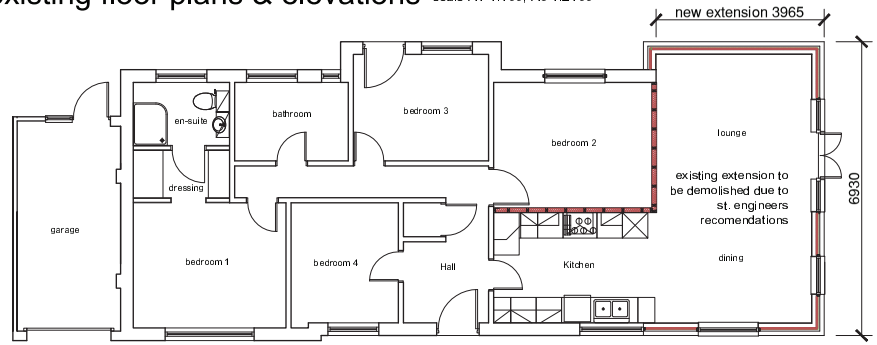

proposed floor plan scale A1 1:50, A3 1:100

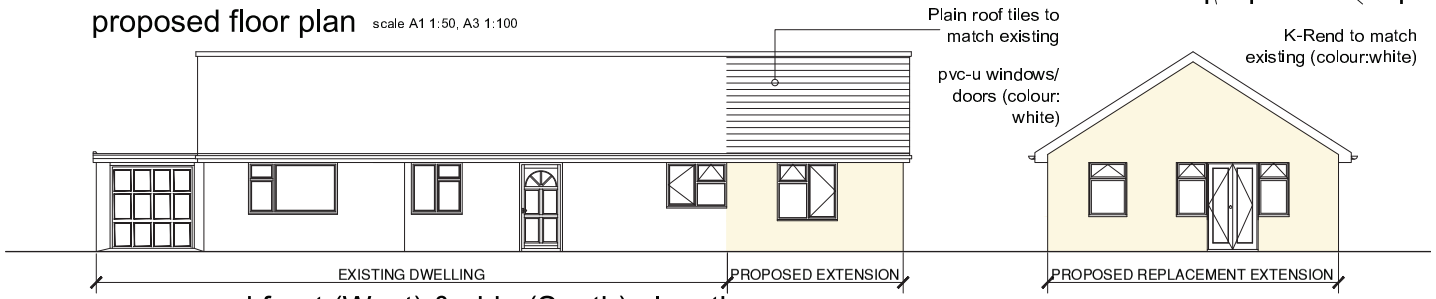

proposed front (West) & side (South) elevation scale A1 1:50, A3 1:100

proposed rear (East) & side (North) elevation scale A1 1:50, A3 1:100

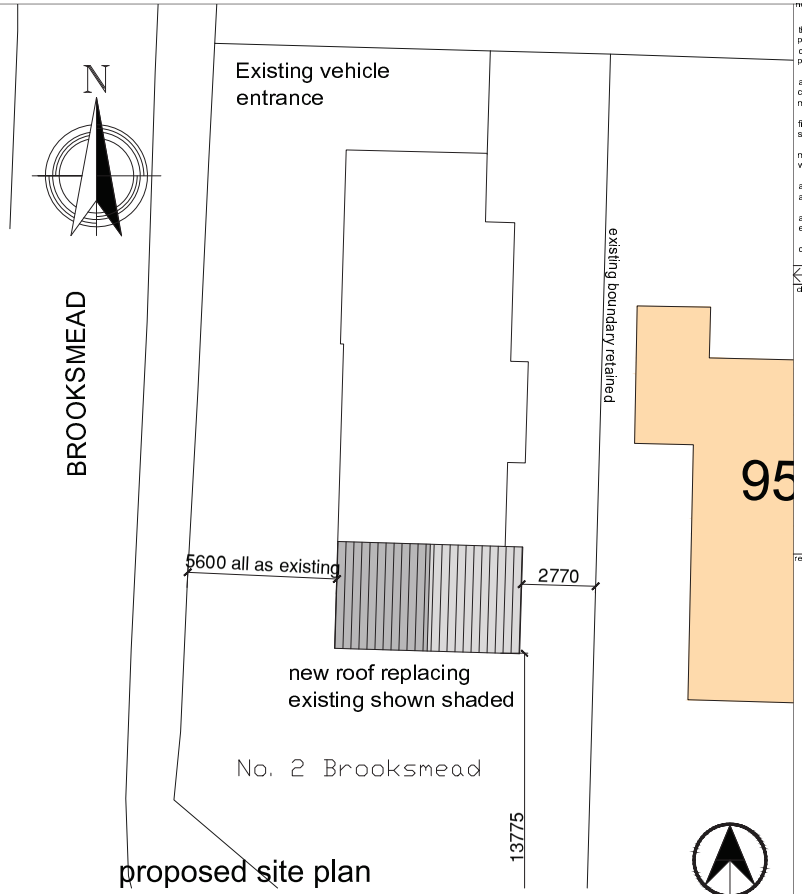

proposed site plan scale A1 1:100, A3 1:200

location plan scale A1 1:625, A3 1:1250

notes

this drawing is the copyright of the Holman Reading partnership llp and must not be reproduced in whole or part or used for the execution of works without their permission.

all dimensions to be checked on site prior to commencement of construction works and the architect notified of any discrepancy.

figured dimensions are to be used in preference to scaled dimensions.

no deviation from this drawing will be permitted without prior consent of the architect.

all drawings are prepared subject to a full measured and structural survey of the buildings and site.

all structural work is subject to the appointment of a structural engineer to confirm and agree the structural proposals.

os promap licence no. 100020449.

scale width 100mm @ a1 - 50mm @ a3

client

revision	notes	date	drawn	check
A	Dimensions to site plan added	26.09.2013	mmh	

hrp architects
holman reading partnership llp
18 Limberline Spur
hilsea, portsmouth, hampshire, po3 5hj
tel: 023 9269 1843
fax: 023 9263 9722
email: info@hrp-architects.com
website: hrp-architects.com

project	Single Storey extension at 2 Brooksmead, Bognor Regis
detail	Proposed & existing plans/elevations
drawn	mmh
checked	
date	Sept 13
status	Planning
a1 scale / a3 scale	as shown
	1231 02
rev.	A