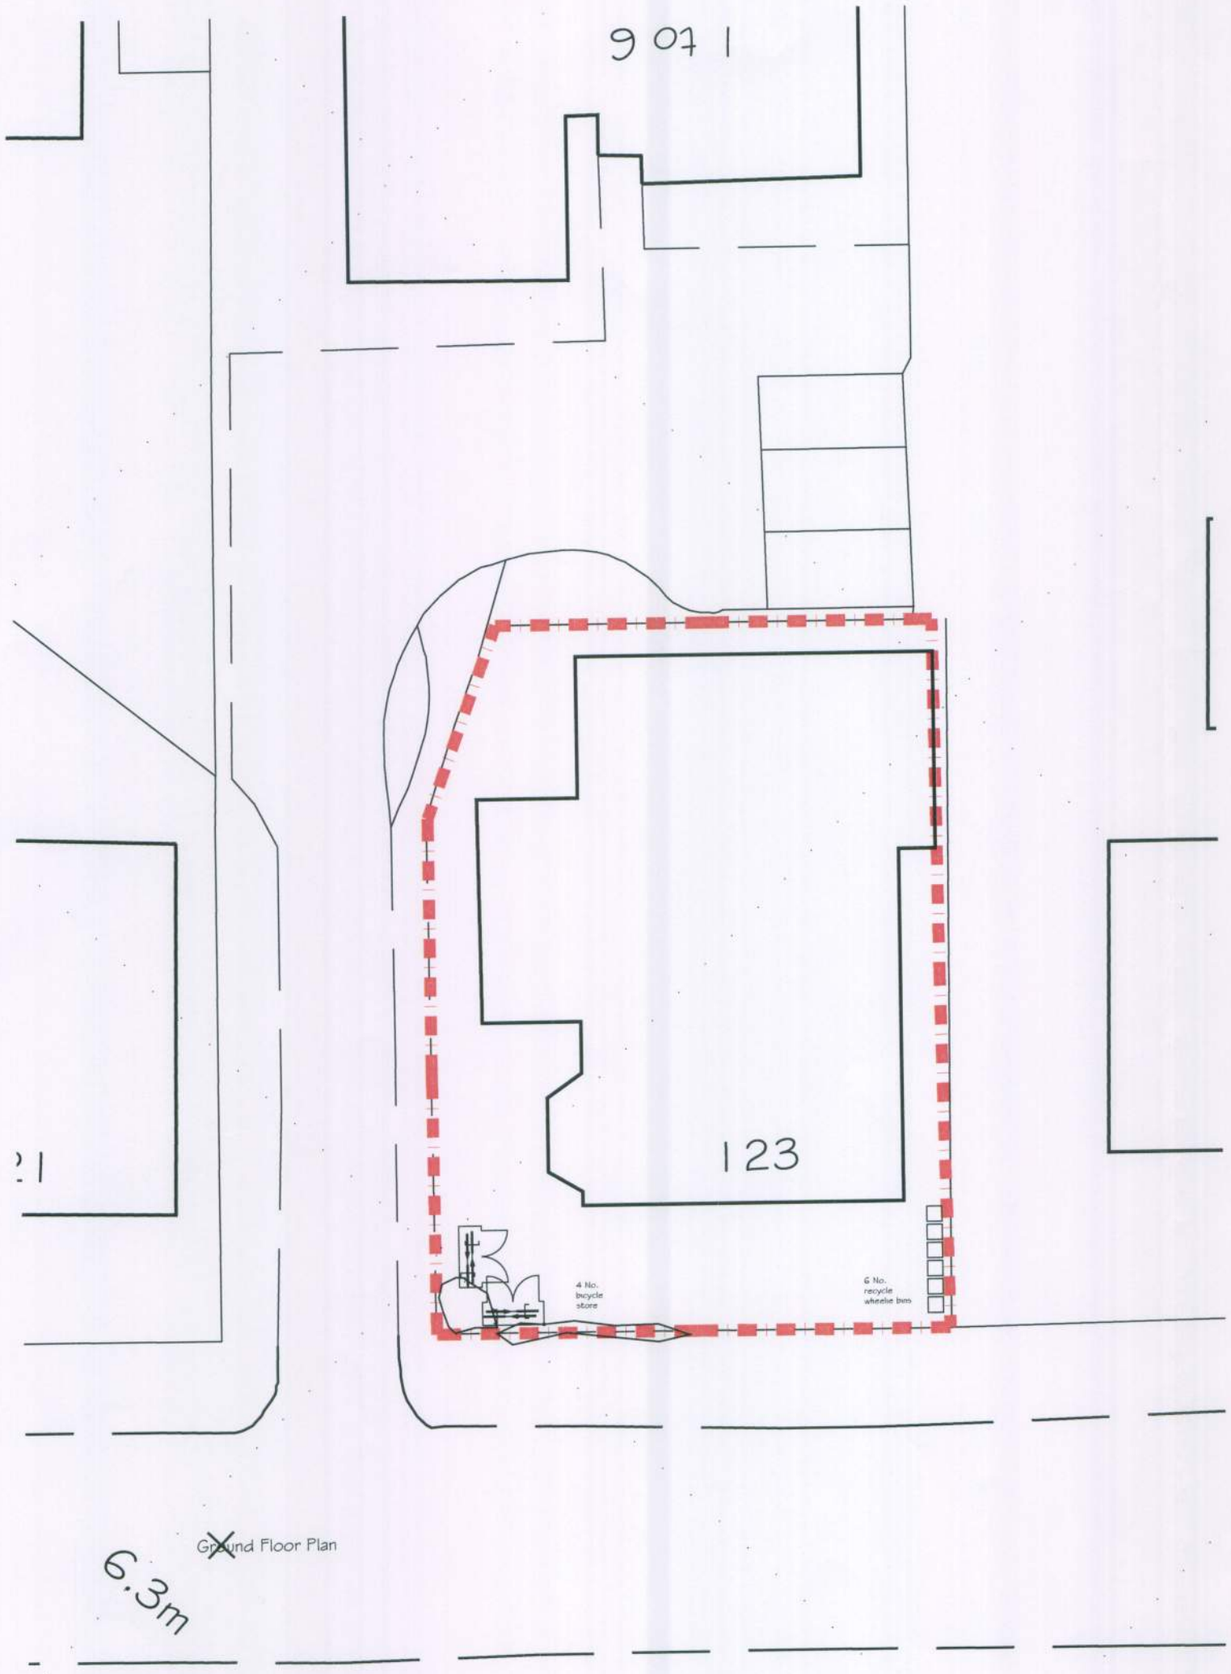


Ground Floor Plan


NOTES:


Dimensions to be checked on site before commencing work. Any discrepancies shall be reported to the architect immediately.


Do not scale from these drawings except for planning purposes.
Use figured dimensions only.

Where applicable this drawing is to be read in conjunction with other consultants' drawings.

This drawing is the copyright of hda projects ltd.

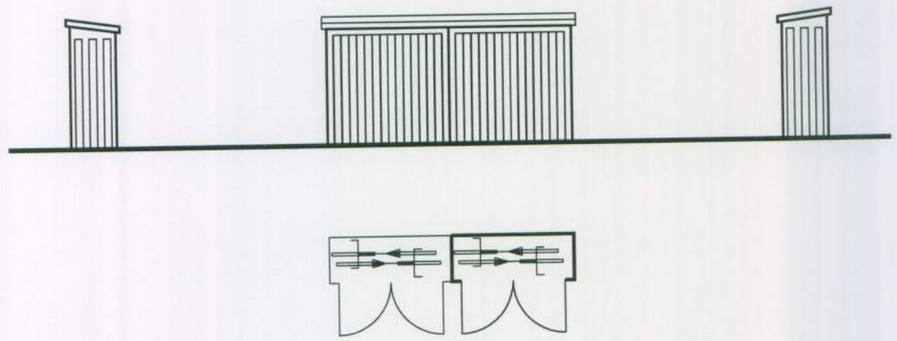

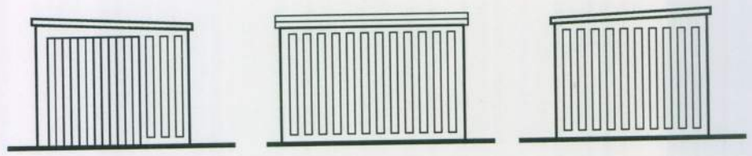

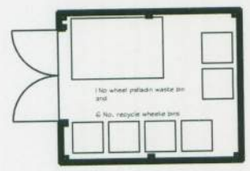

Rev	Date	Amendment

hda projects

6 The Old Flour Mill - Queen Street - Emsworth -
- Hampshire - PO10 7BT -

Tel: +44 (0) 1243 373855 Mob 07867978618
e-mail: hdaprojects@talktalk.net

For
T Streten

Project
St Leonards
123 Victoria Drive
Bognor Regis

Title
Site Layout and Cycle Stores

Date	Drawn	Scale	Checked
August 2011	wtm	1 : 200 @ A3	

Job Number	Prefix	Drawing Number	Revision
1138	P	05	

ARUN DISTRICT COUNCIL BR/237/11/