
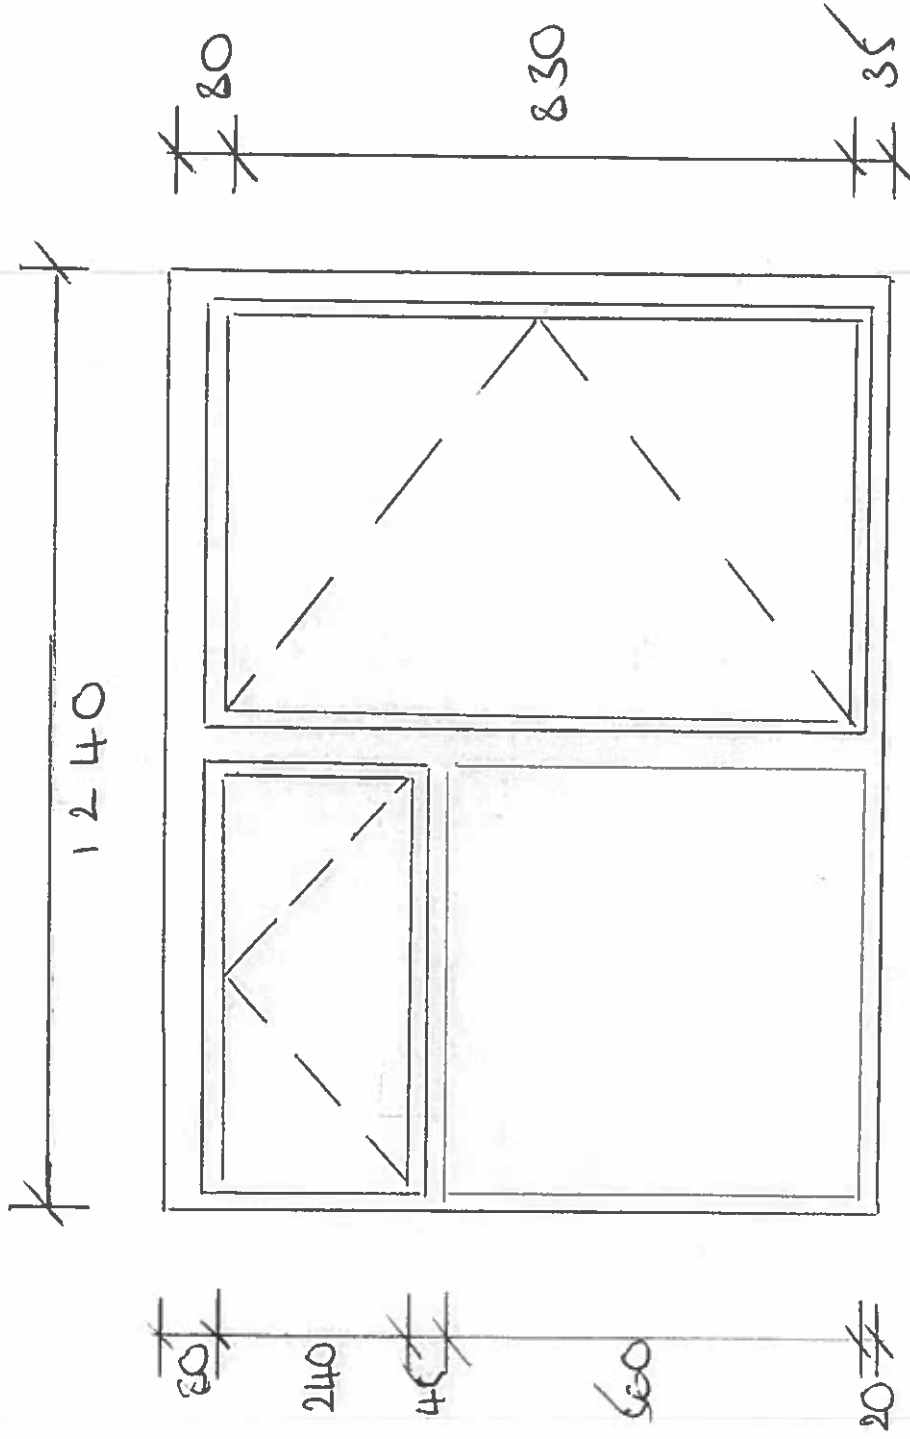


Existing window B - Bathroom
All panes are obscured glass

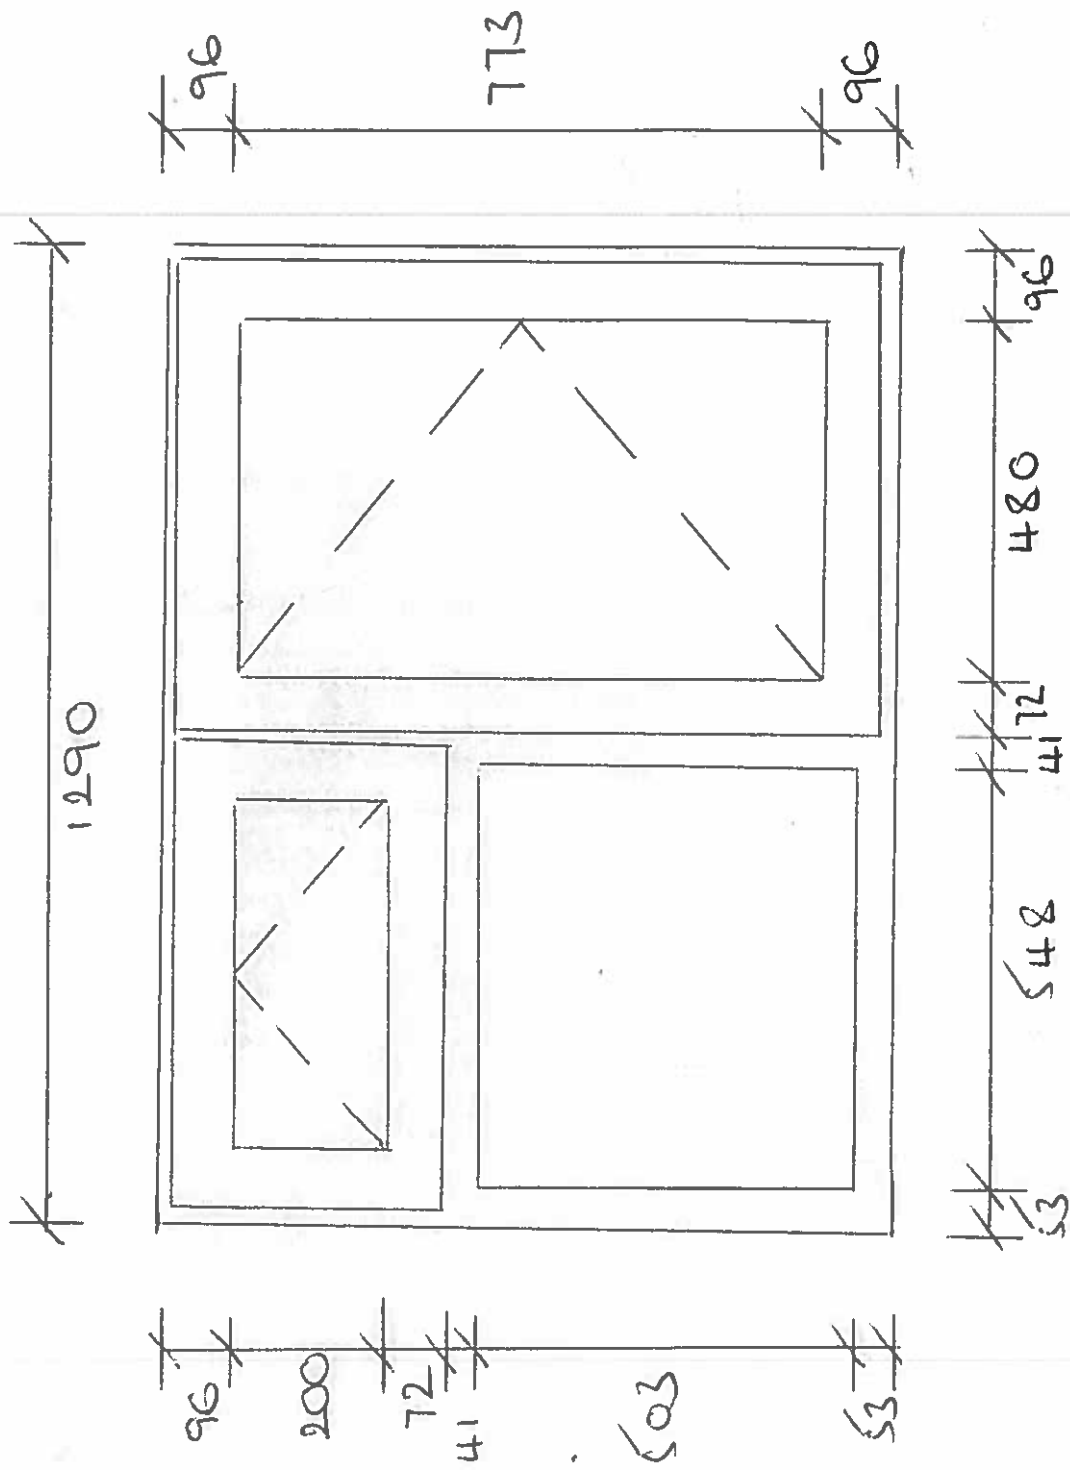

Proposed window B- Bathroom

All panes are obscured glass

Scale 1:10