



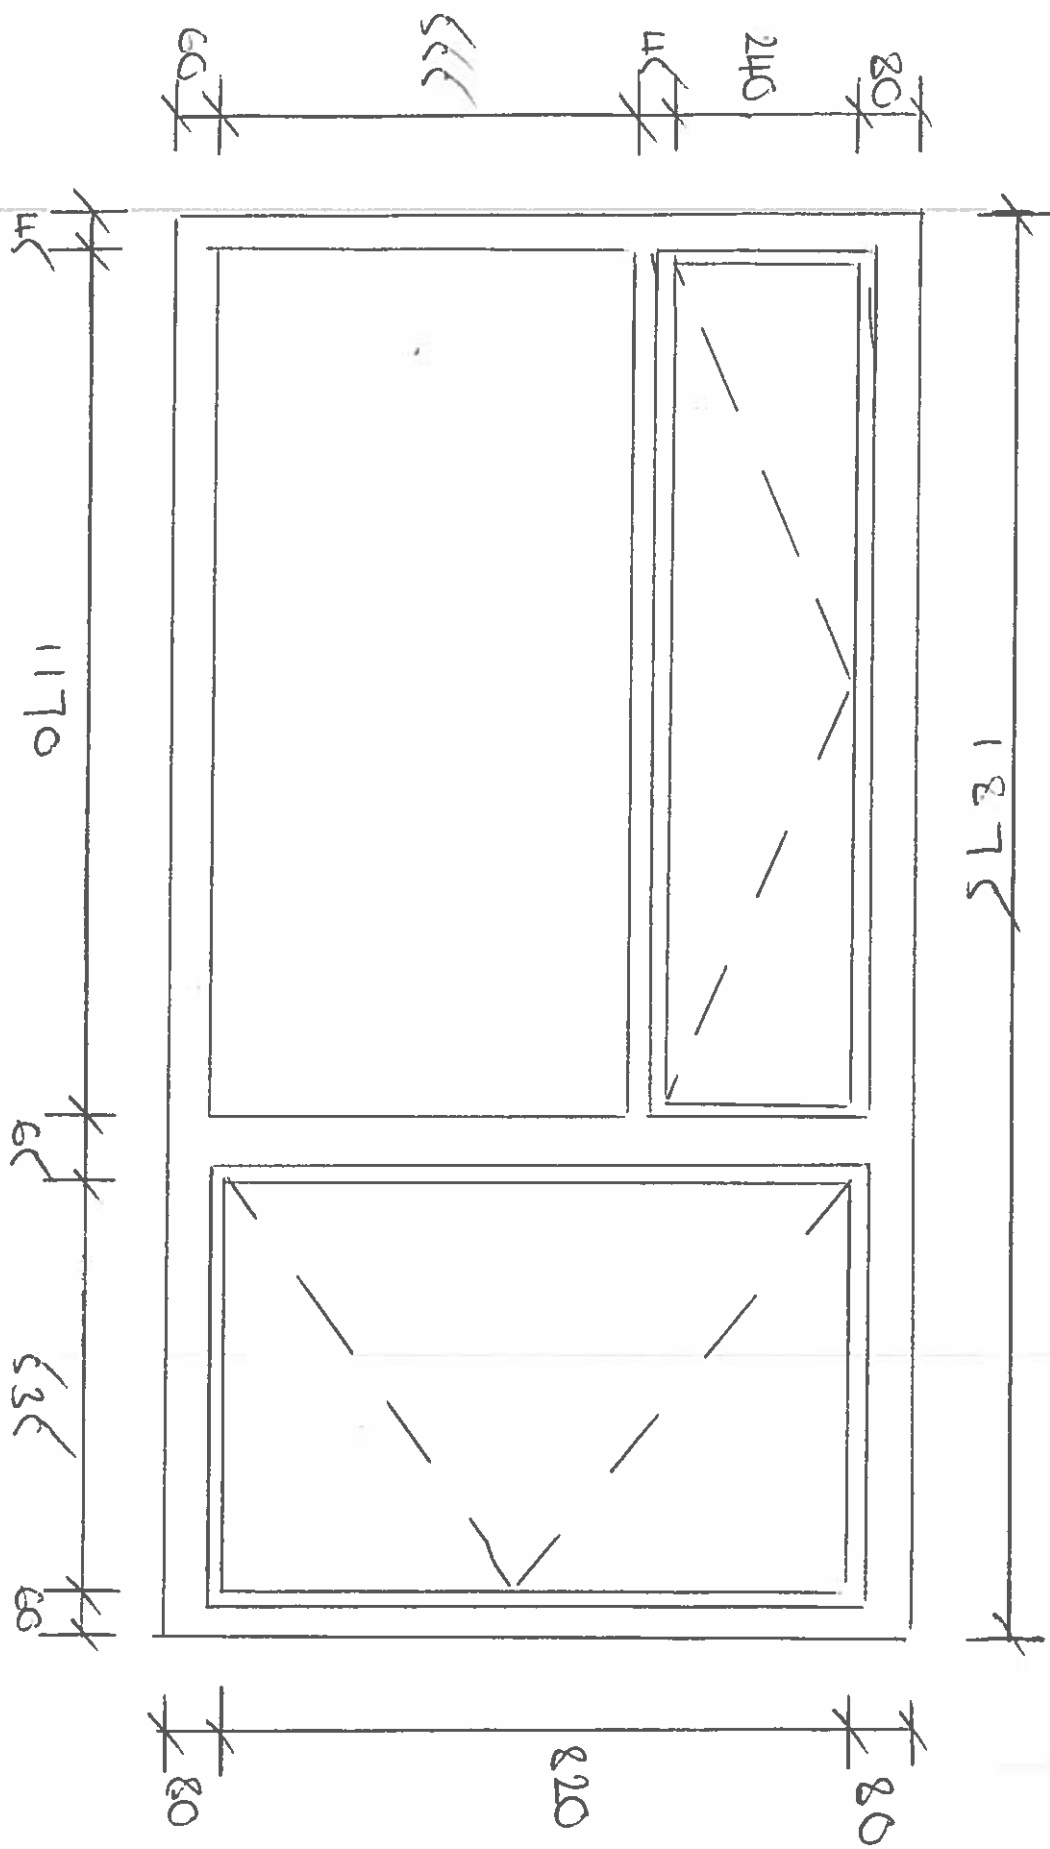

Existing Window C - Bedroom 2

Scale 1:10

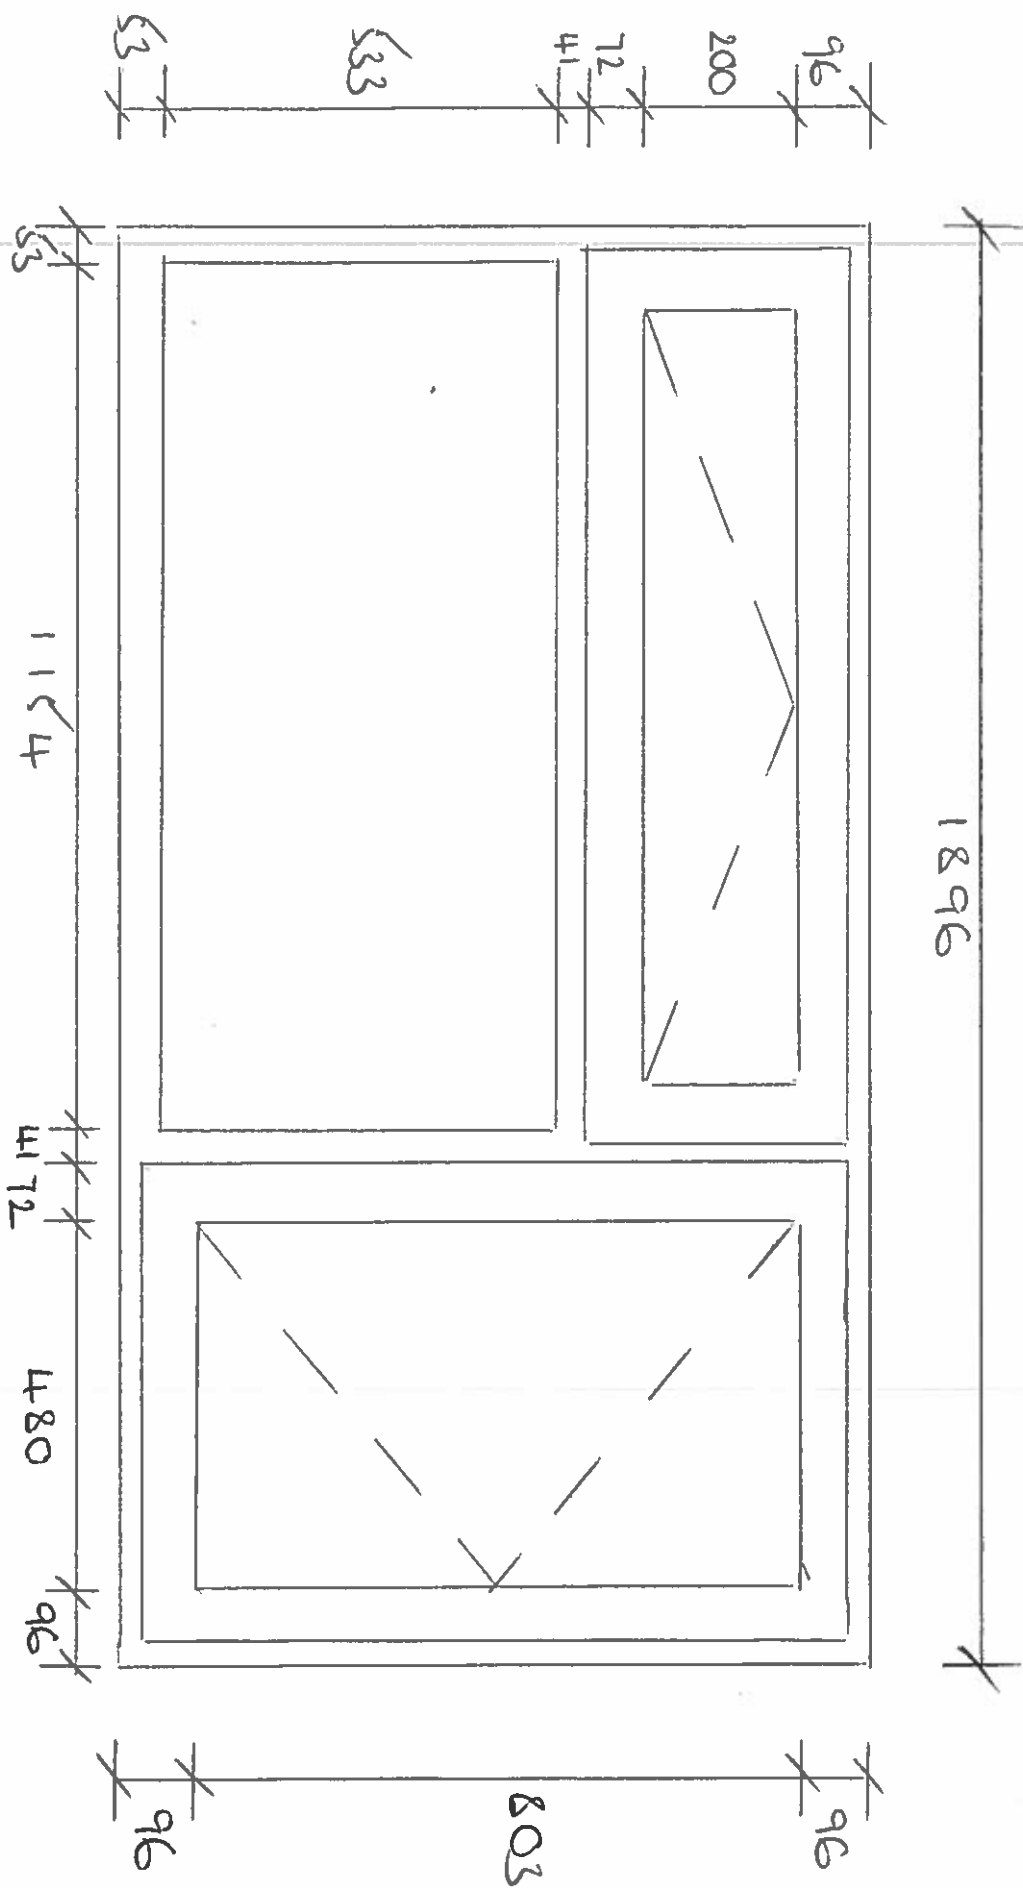

Proposed window C - Bedroom 2

Scale 1:10