



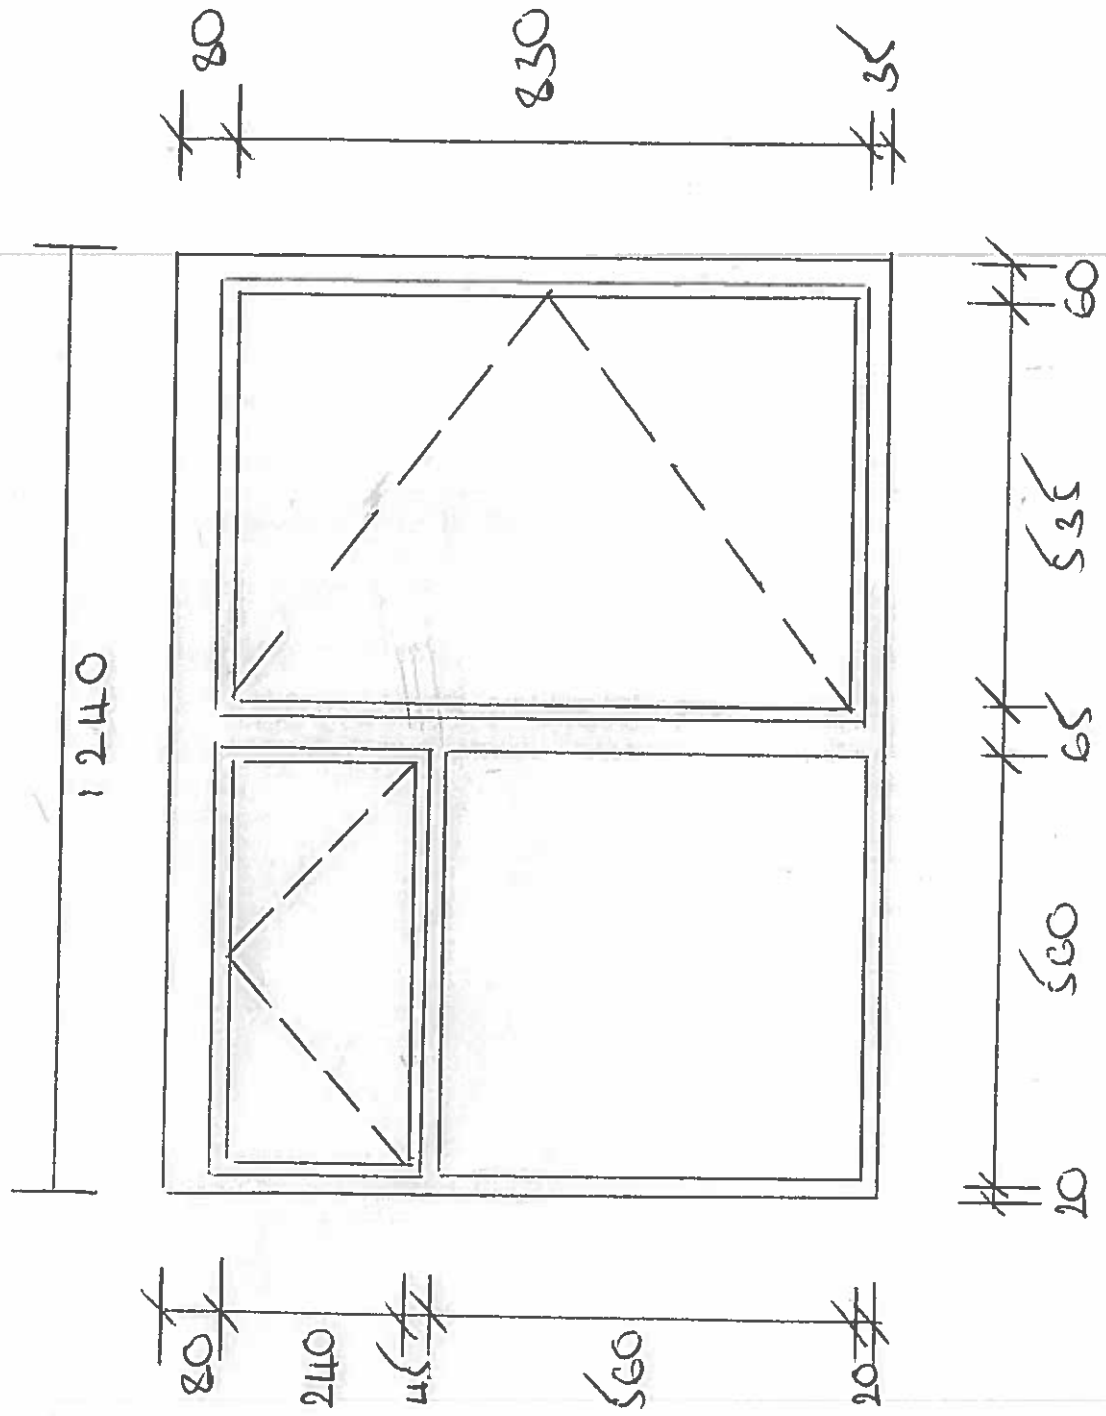

Existing Window A - Kitchen

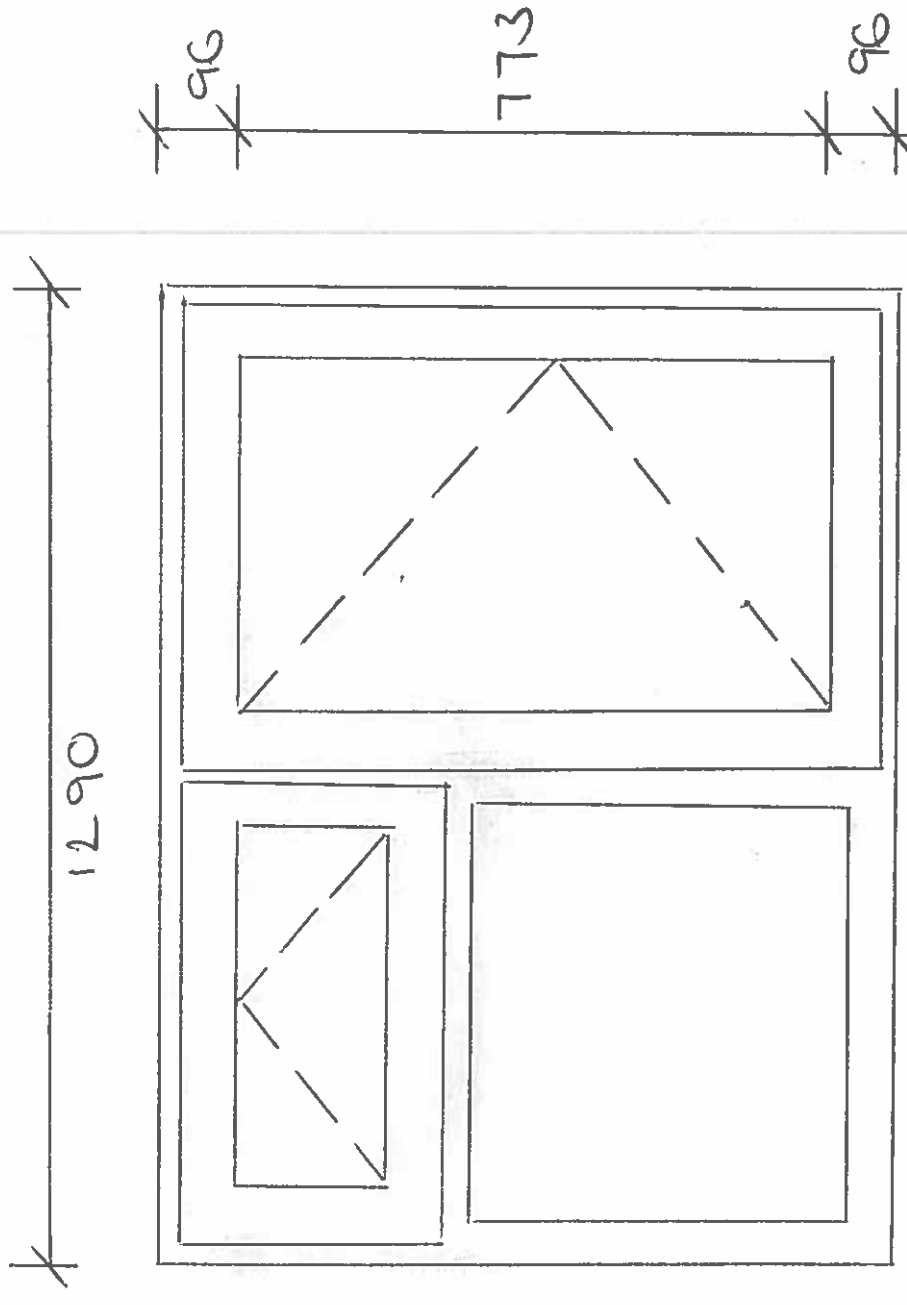

96 200 72 41 503 53

53 548 41 72 480 96

Proposed window A - Kitchen

Scale 1:10