

SSE ©

3rd floor the Pinnacle
Central Court Station Way
Crawley, West Sussex
RH10 1JH

t: 01323 325354

t: 01932 506111

e:office@sussexstructuralengineers.co.uk

NOTES:

This drawing is to be read in conjunction with
all relevant Architects and Engineers drawings
Only figured dimensions are to be used for
construction

All dimensions are to be verified on site prior to work commencing

No.	Description	Date

Client: Vlad Novak

Address: Picturedrome
Cinema, 51 Canada
Grove, Bognor Regis,
PO21 1DW

Project: Proposed Alterations

Drawing title: Proposed Details



Project No SSE_167

Date 18-09-19

Drawn by IA

Drawing No P08

Scale1:20@A3

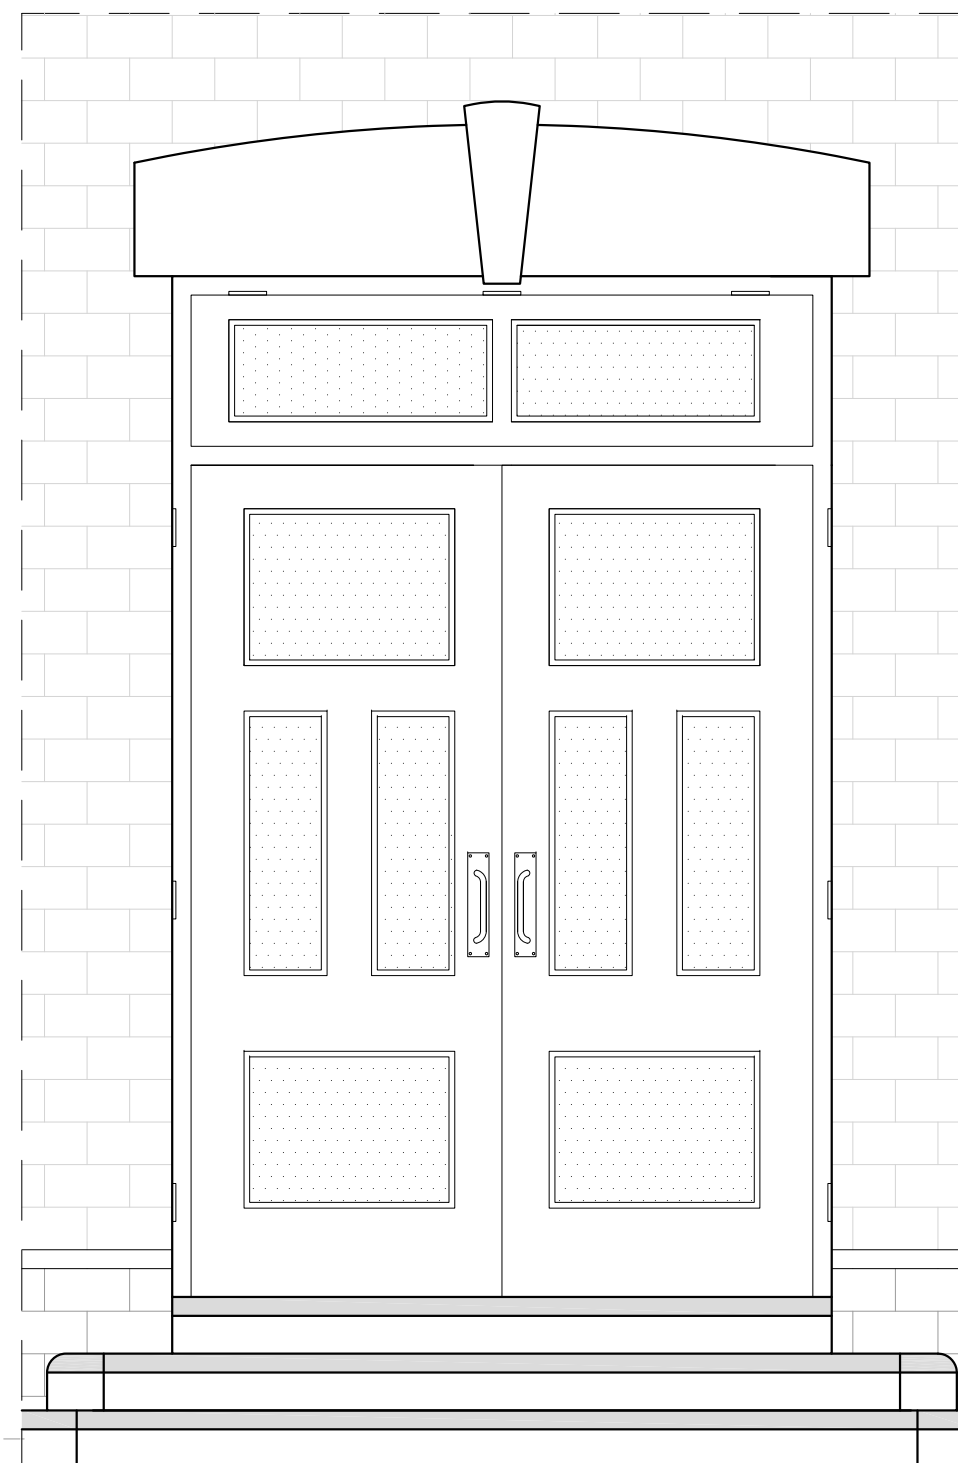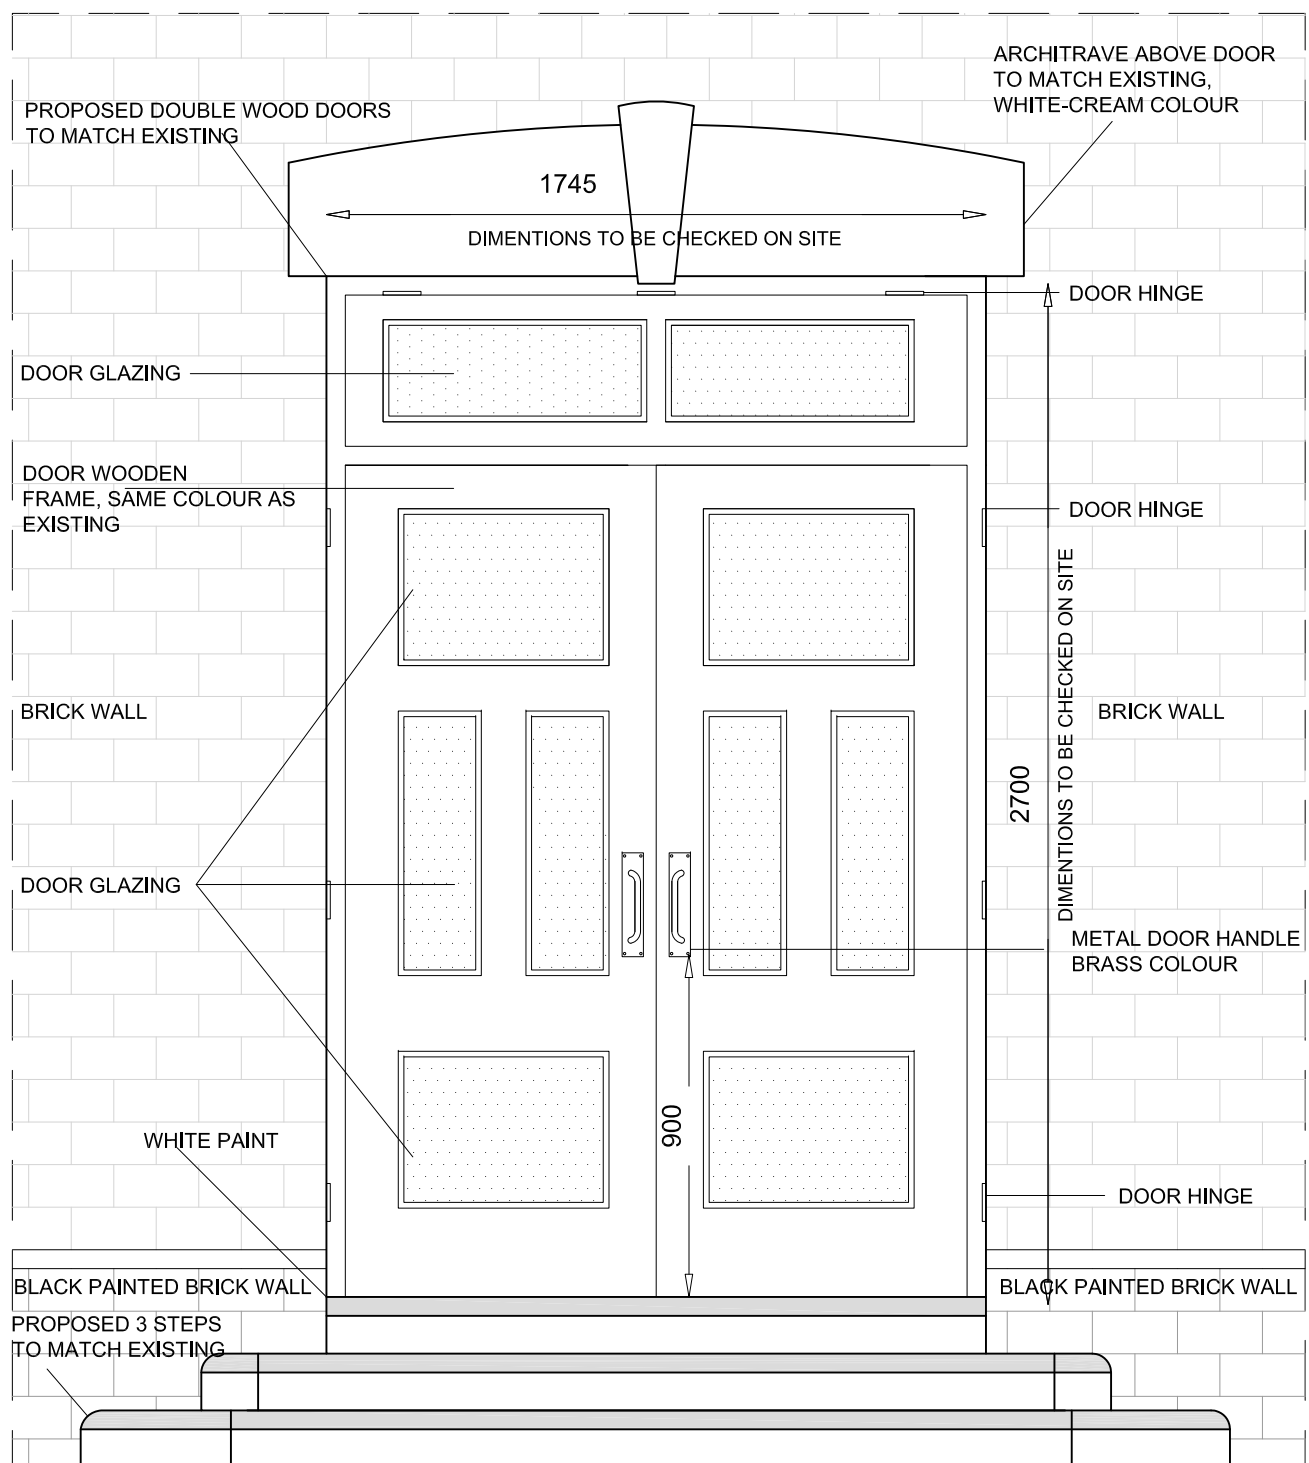

PROPOSED DOOR ELEVATION 1:20

EXISTING DOOR ELEVATION 1:20

1. ALL DIMENSIONS TO BE CHECKED ON SITE.
2. THE PROPOSED DOORS AND STEPS ARE TO FOLLOW THE EXISTING ON THE OTHER SIDE OF THE ENTRANCE.



1:20 SCALE in METRES