


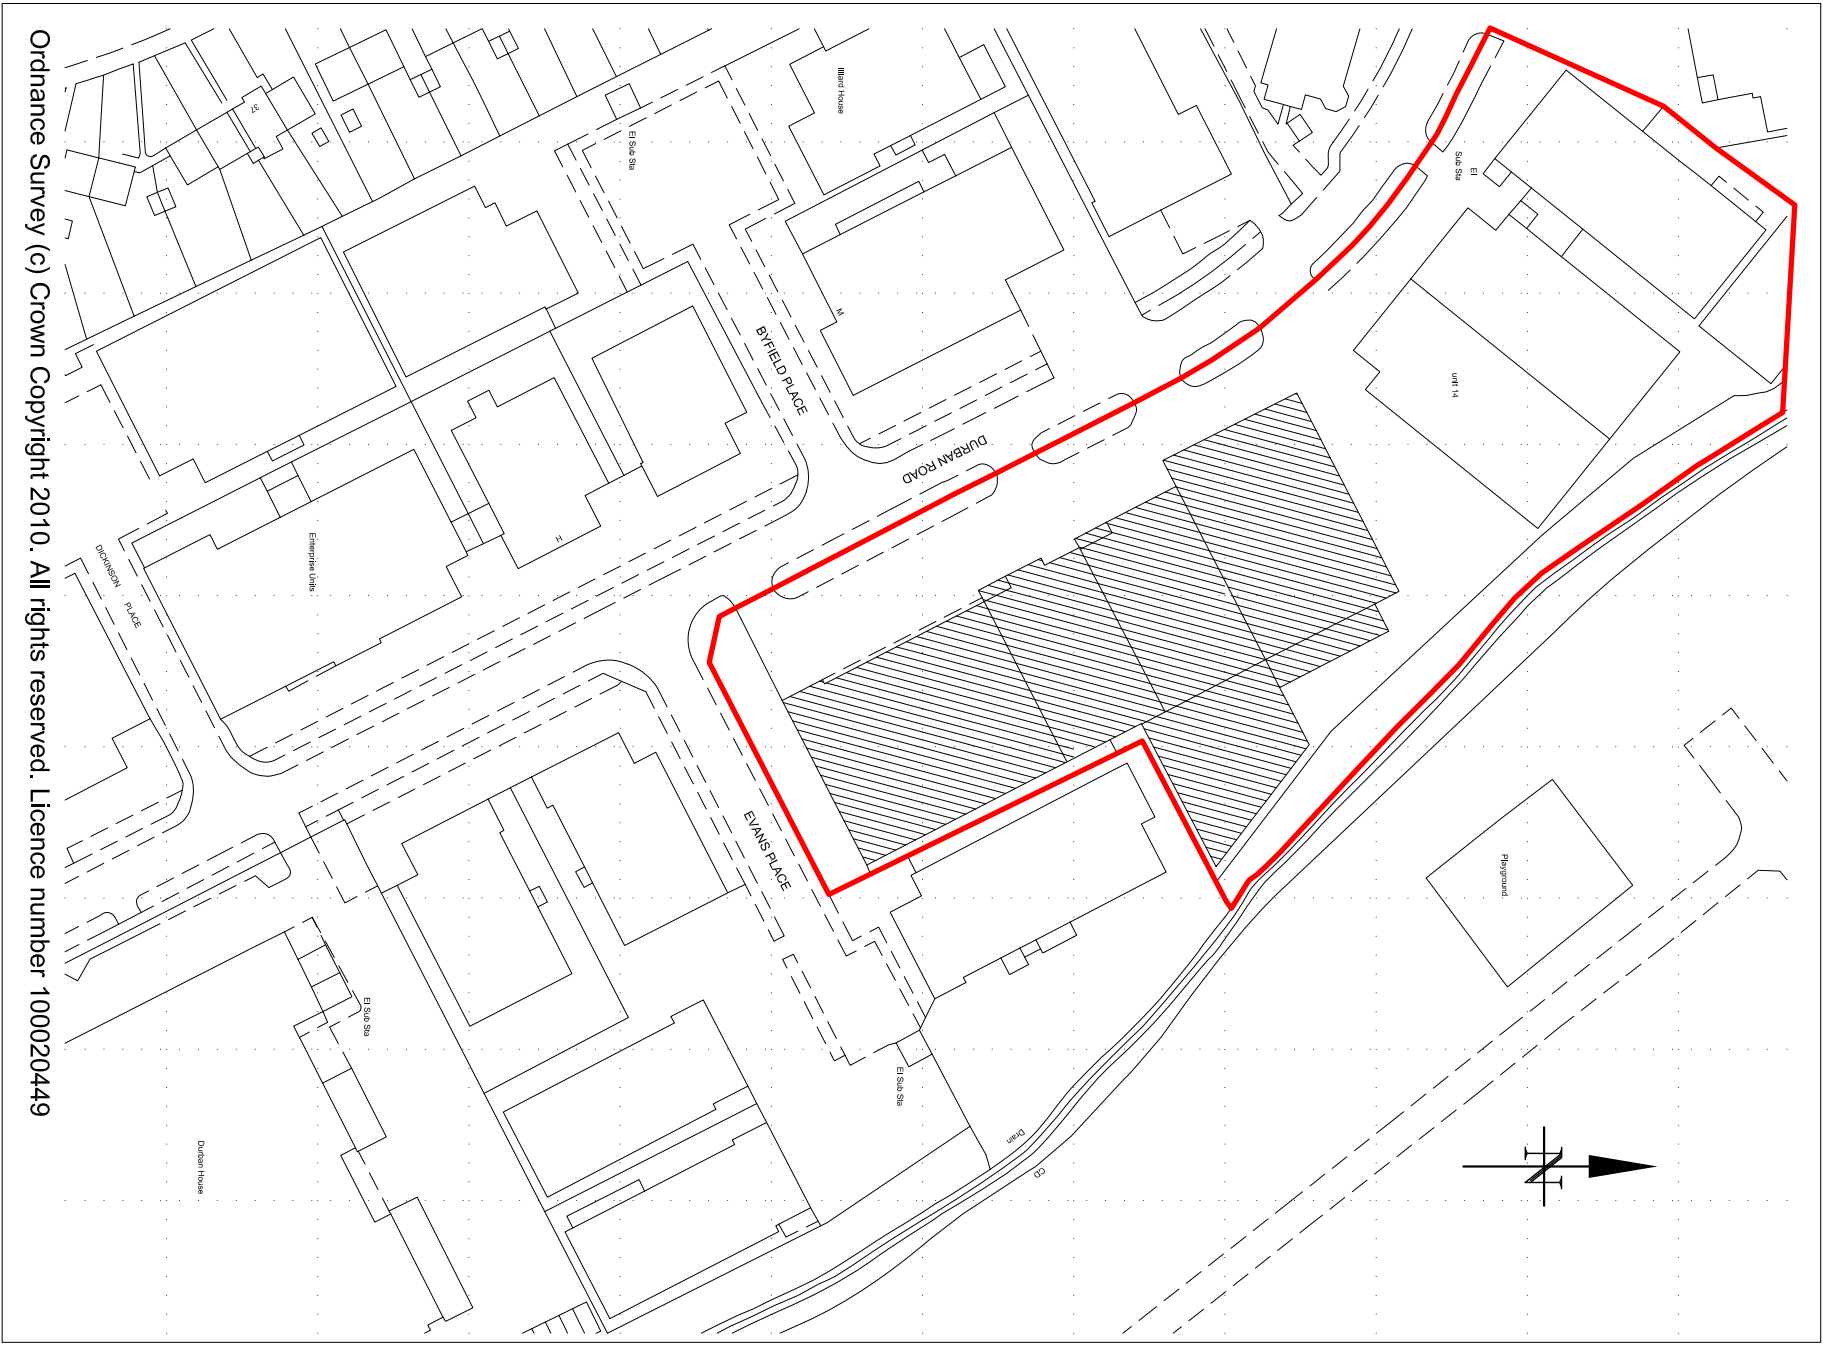

BLOCK PLAN

SCALE 1: 500



LOCATION PLAN

SCALE 1: 1250

© Copyright . All rights reserved. This drawing may not be reproduced in part or in whole without the written permission of the copyright holder.

Project UNITS 1-5 CASTLEGROVE BUSINESS PARK DURBAN ROAD BOGNOR REGIS, PO22 9QT	Title ALTERATIONS TO UNITS 1-5 CASTLEGROVE BUSINESS PARK		Revision	Description	Date
	Client BORELLI PROPERTY SERVICES LTD				
Tel: 01252 794 035 E-mail: clm@redmail.com Fax: 07876 862863 7 Roseville Cottages * Summerfield Lane * Preston * Farnham * Surrey * GU10 3JN DESIGN CHIA LIMITED					
Drawing No. 2005-BP-001			Job No. BP-005		
Scale As Shown		Date June 2010	Revision		