


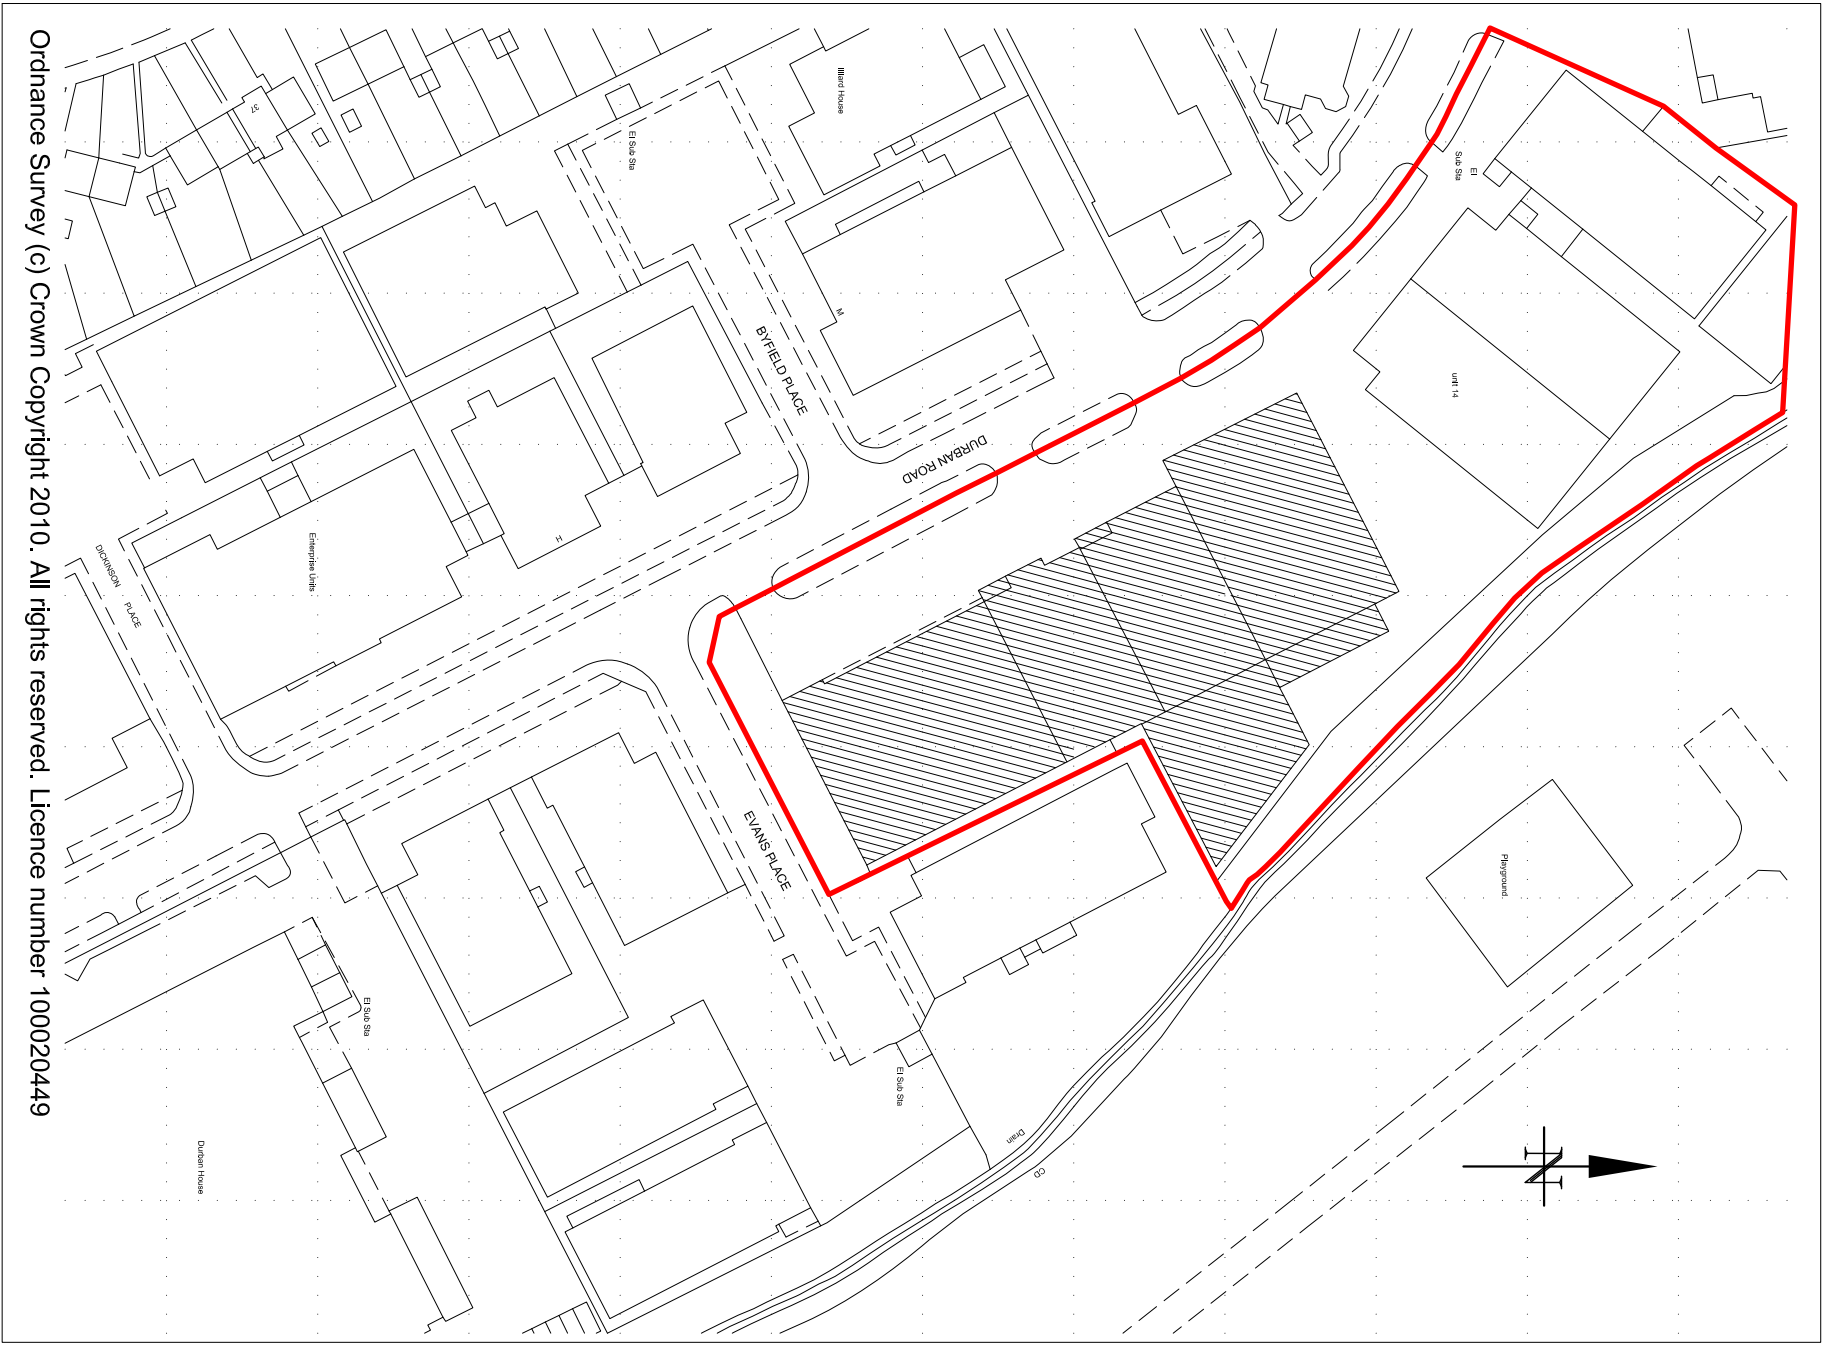

BLOCK PLAN

SCALE 1: 500



LOCATION PLAN

SCALE 1: 1250

© Copyright . All rights reserved. This drawing may not be reproduced in part or in whole without the written permission of the copyright holder.

Project UNITS 1-5 CASTLEGROVE BUSINESS PARK DURBAN ROAD BOGNOR REGIS, PO22 9QT	Title ALTERATIONS TO UNITS 1-5 CASTLEGROVE BUSINESS PARK		Revision	Description	Date	TOM CHILDED DESIGN LIMITED 7 Roseville Cottages • Summerfield Lane • Farnham • Surrey • GU10 3JN Tel 01252-794 035 E-mail thc101@gmail.com Fax 01783-882883				Drawing No. 2005-BP-001		Job No. BP-005
										Scale As Shown	Date June 2010	Revision
	Client BORELLI PROPERTY SERVICES LTD											