





EXISTING FRONT DOORS AND STEPS

EXISTING STEPS
EXISTING FRONT DOORS

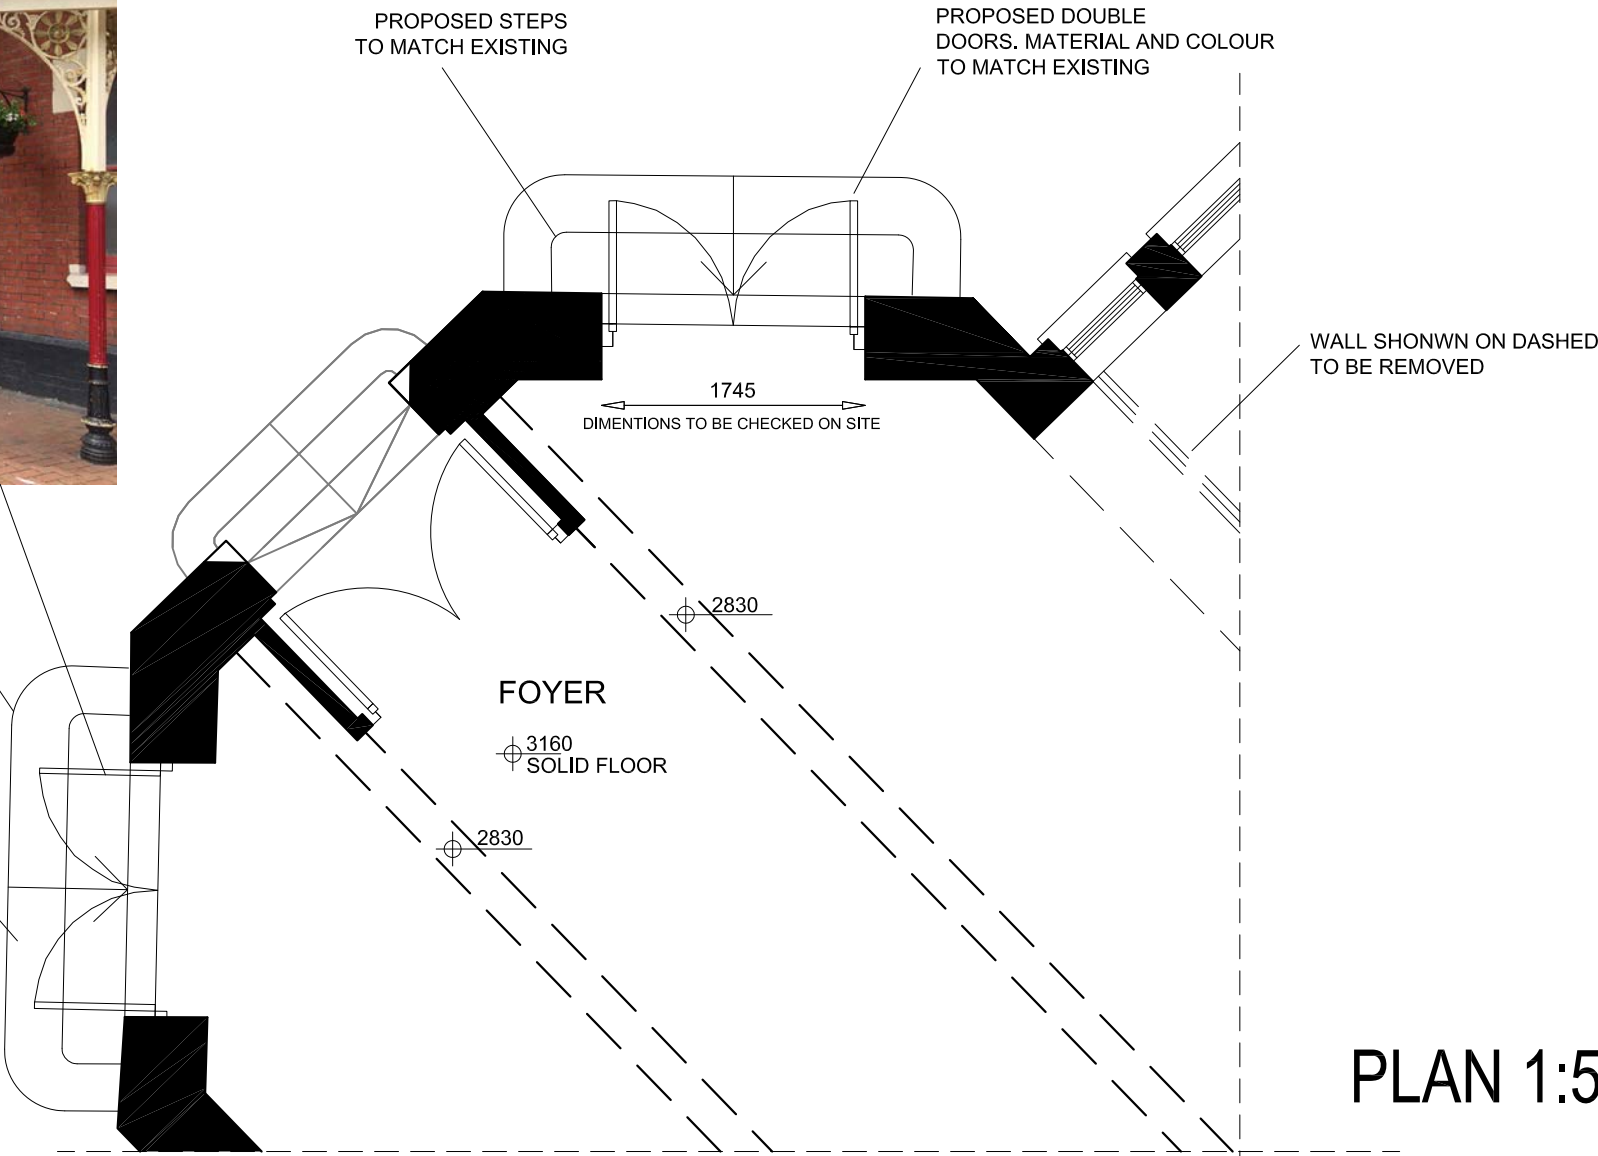

PLAN 1:50

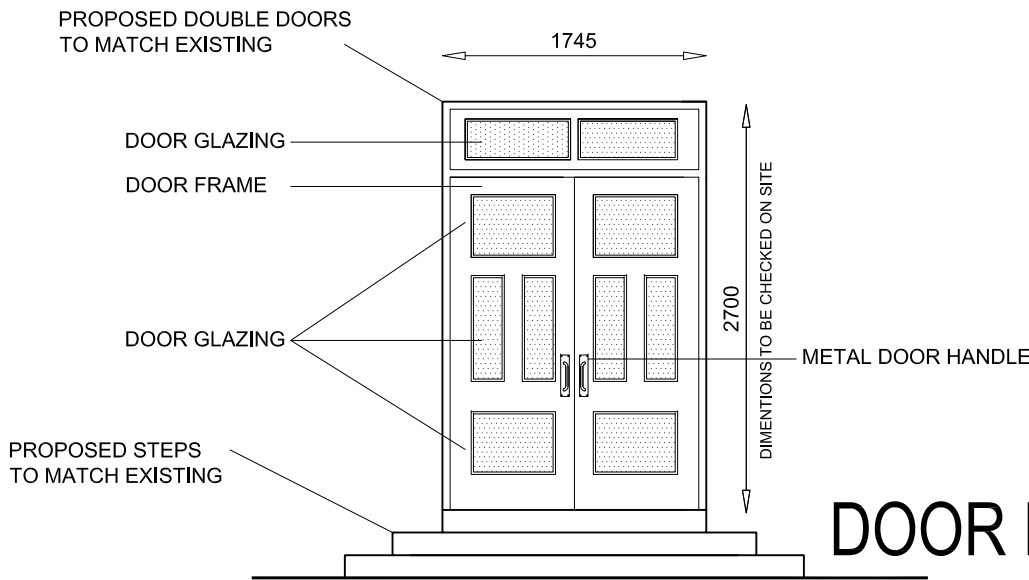

DOOR ELEVATION 1:50



1:50 SCALE in METRES

SSE ©

3rd floor the Pinnacle
Central Court Station Way
Crawley, West Sussex
RH10 1JH

t: 01323 325354
t: 01932 506111
e:office@sussexstructuralengineers.co.uk

NOTES:
This drawing is to be read in conjunction with all relevant Architects and Engineers drawings
Only figured dimensions are to be used for construction
All dimensions are to be verified on site prior to work commencing

No.	Description	Date

Client: Vlad Novak

Address: Picturedrome
Cinema, 51 Canada
Grove, Bognor Regis,
PO21 1DW

Project: Proposed Alterations

Drawing title: Proposed Details

Project No SSE_167

Date 18-09-19

Drawn by IA

Drawing No P05

Scale1:50@A3