



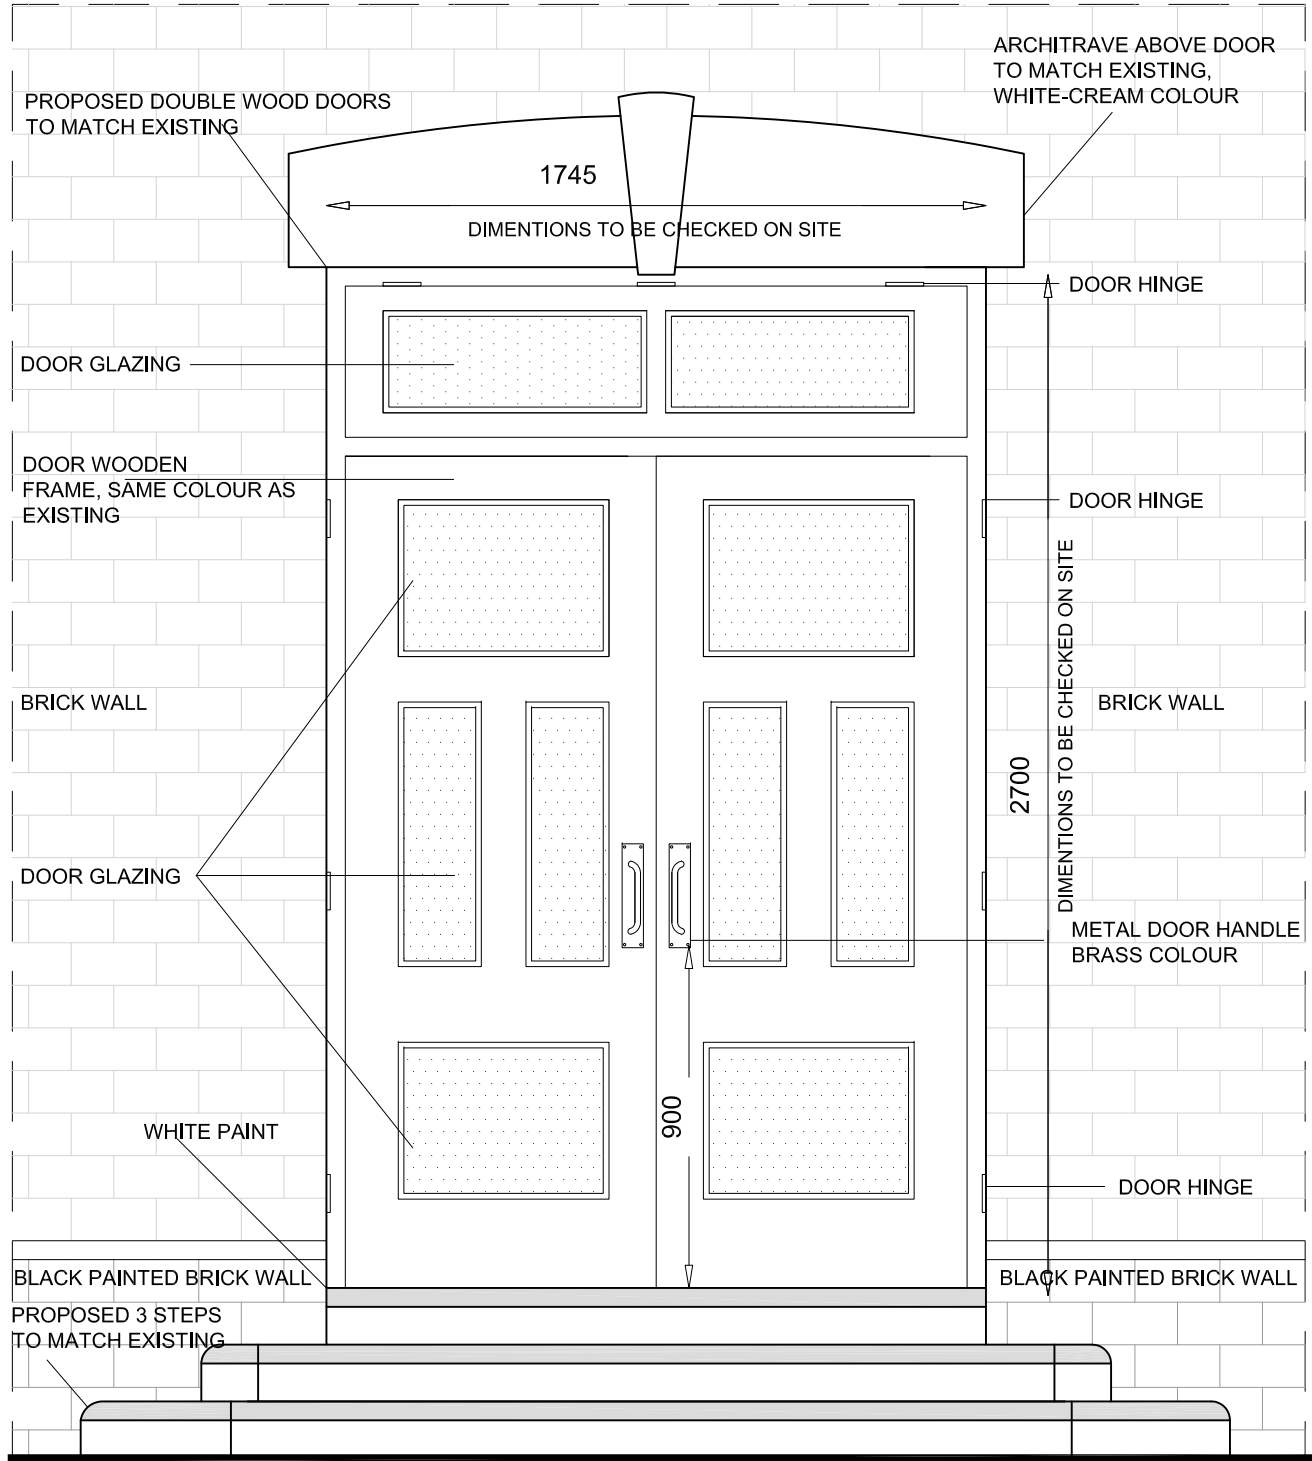


PROPOSED DOOR ELEVATION 1:20

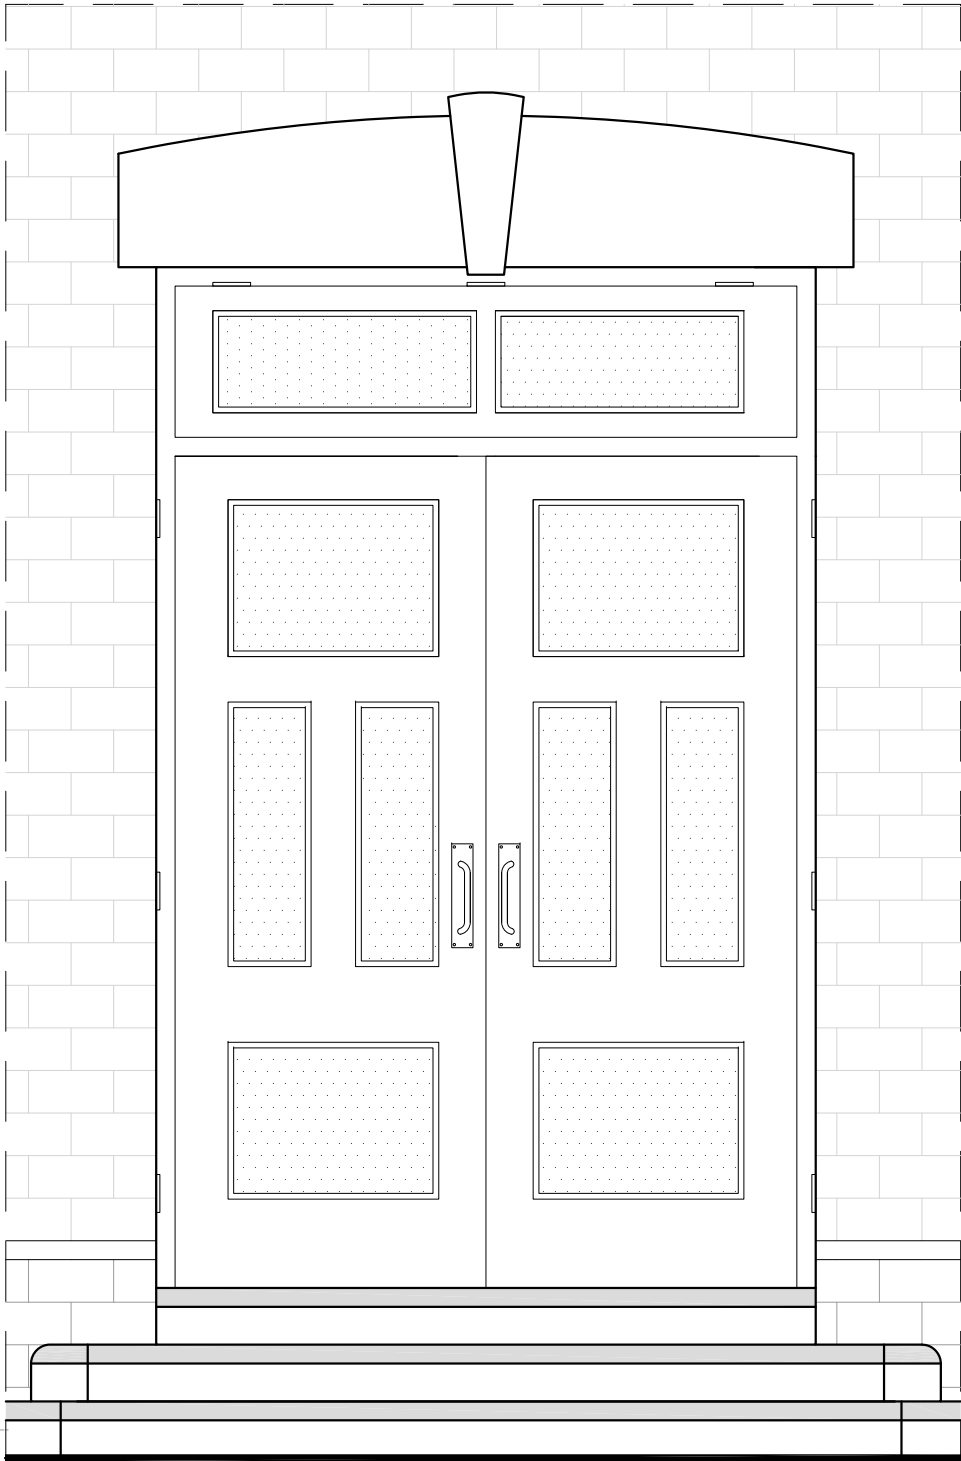

EXISTING DOOR ELEVATION 1:20

- 1. ALL DIMENSIONS TO BE CHECKED ON SITE.
- 2. THE PROPOSED DOORS AND STEPS ARE TO FOLLOW THE EXISTING ON THE OTHER SIDE OF THE ENTRANCE.

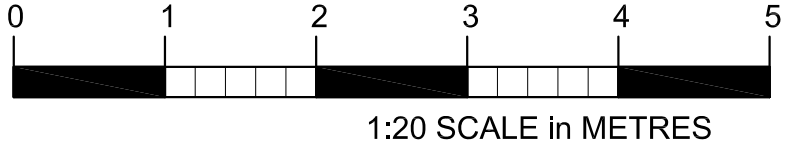

SSE ©

3rd floor the Pinnacle
Central Court Station Way
Crawley, West Sussex
RH10 1JH

t: 01323 325354
t: 01932 506111
e:office@sussexstructuralengineers.co.uk

NOTES:

This drawing is to be read in conjunction with all relevant Architects and Engineers drawings
Only figured dimensions are to be used for construction
All dimensions are to be verified on site prior to work commencing

No.	Description	Date
Client: Vlad Novak		
Address: Picturedrome Cinema, 51 Canada Grove, Bognor Regis, PO21 1DW		
Project: Proposed Alterations		
Drawing title: Proposed Details		
Project No		SSE_167
Date		18-09-19
Drawn by		IA
Drawing No		P08
Scale1:20@A3		