


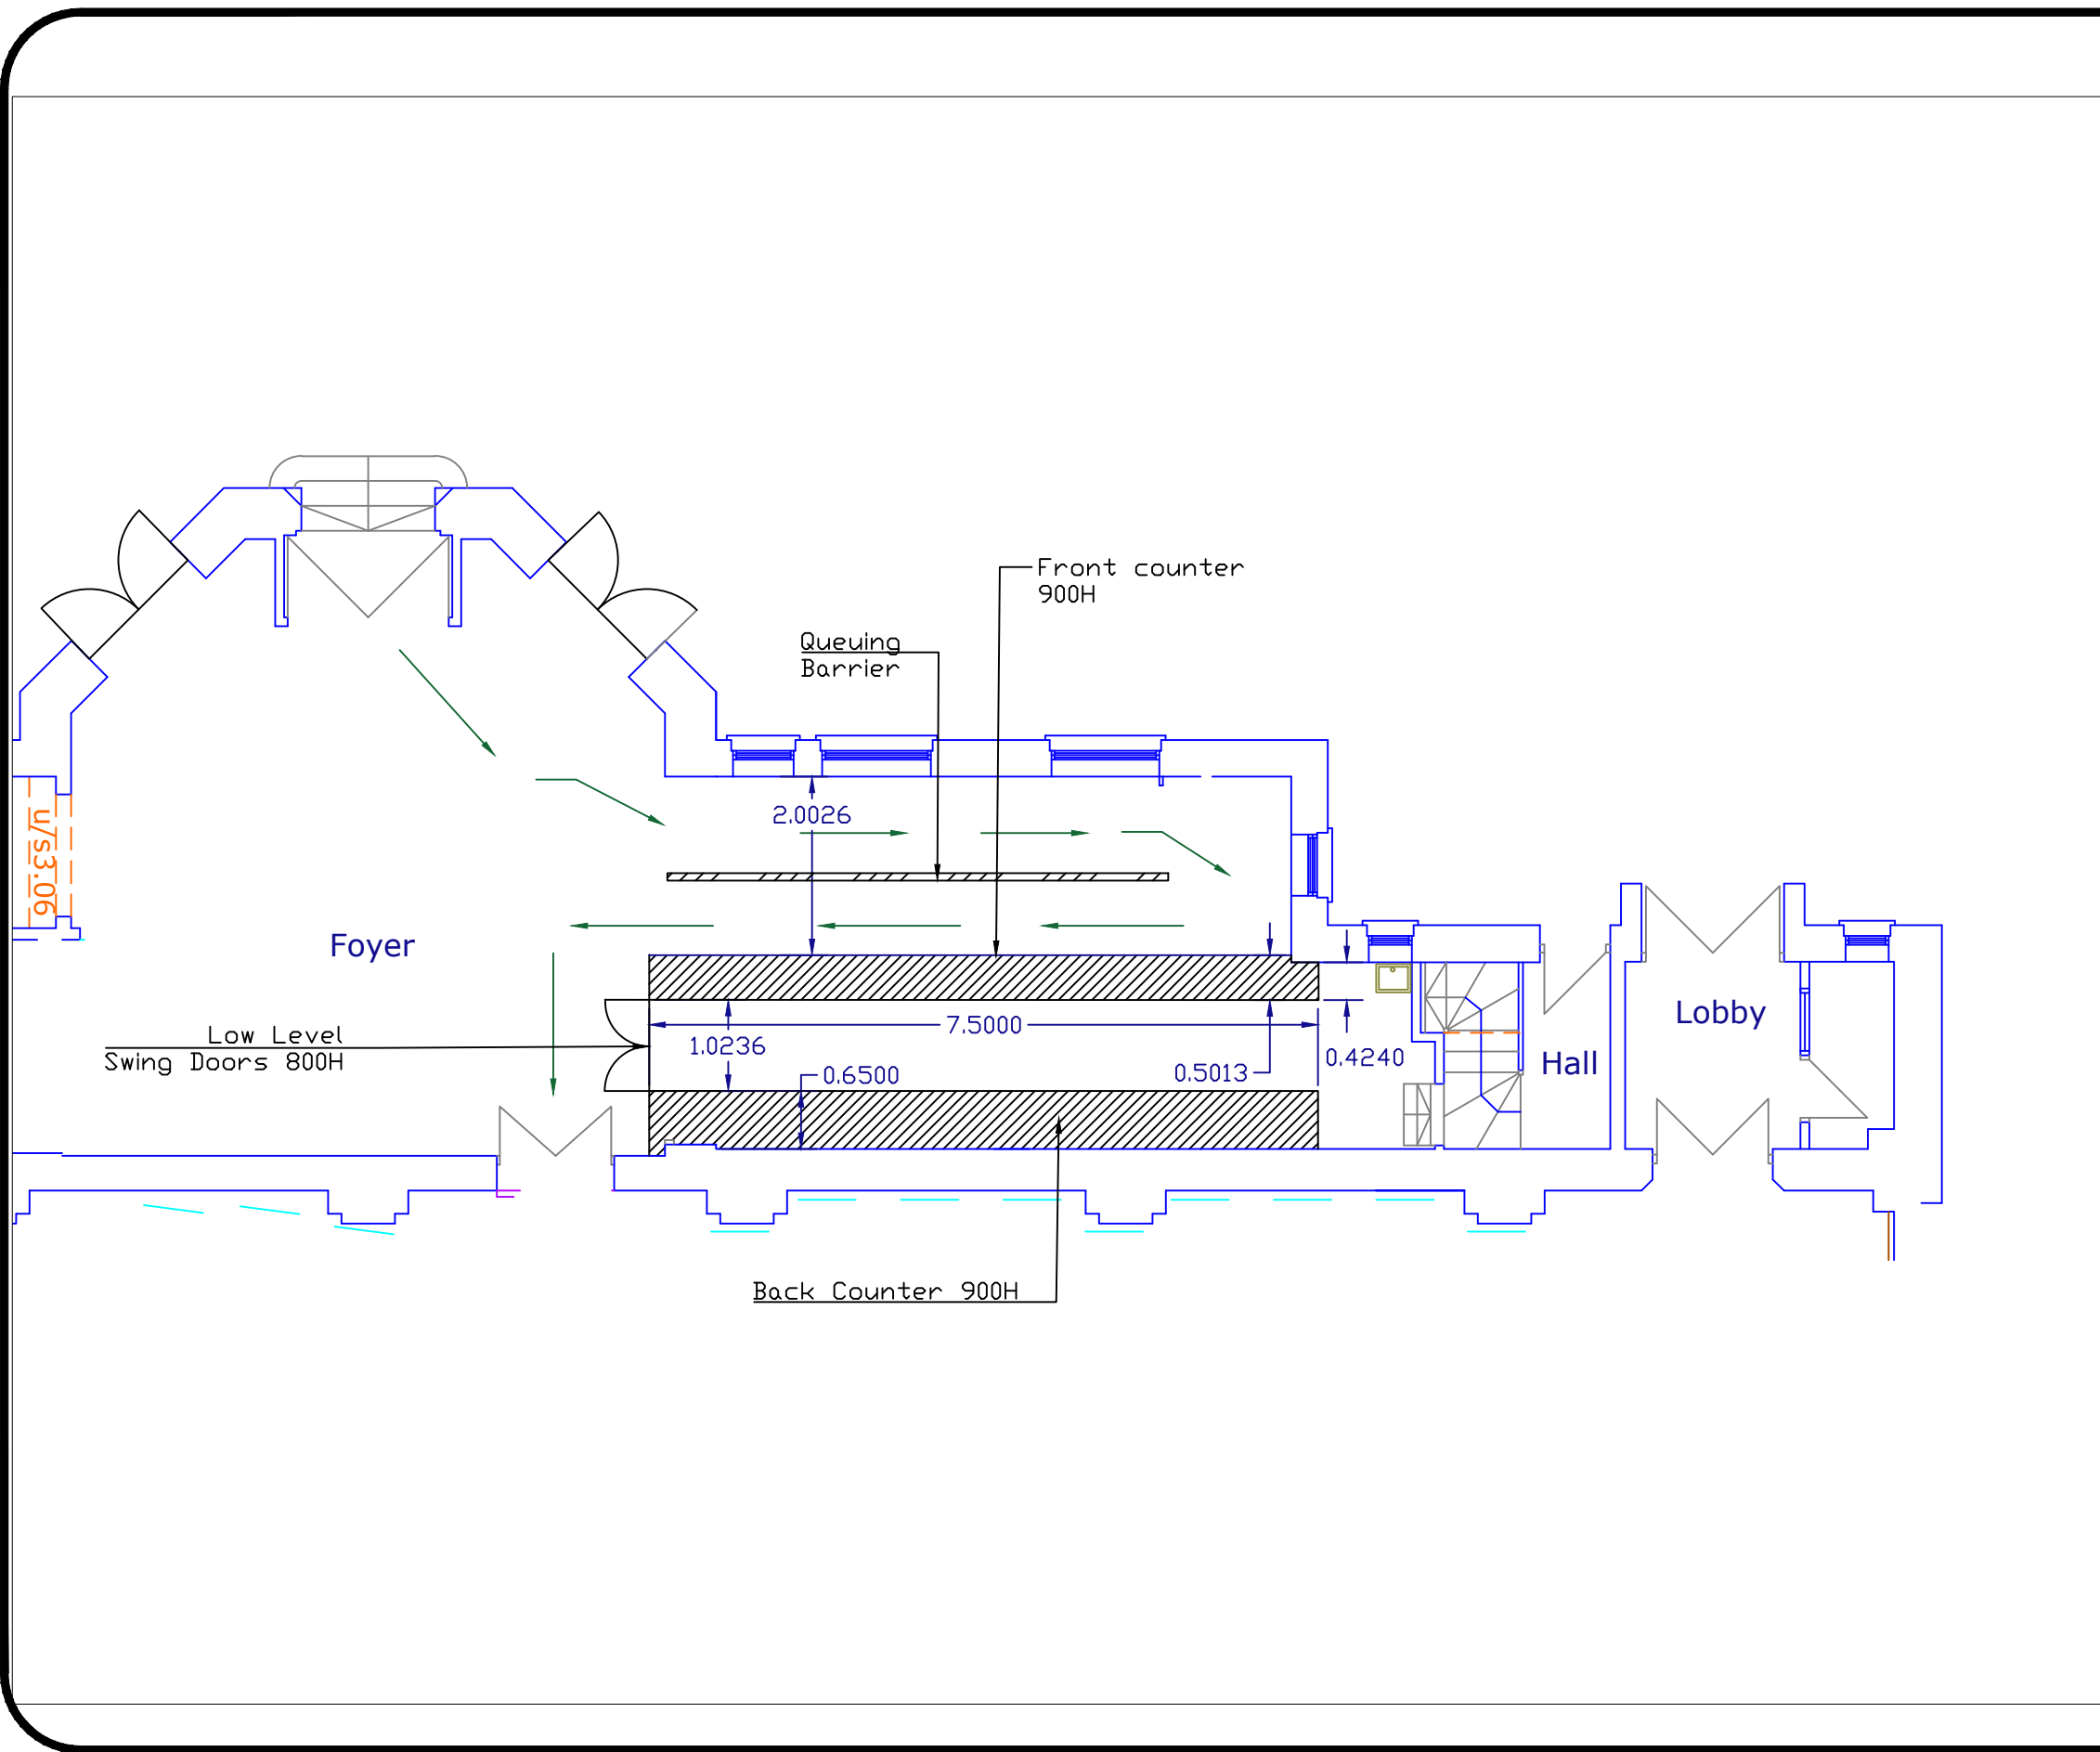

General Notes

No.	Revision/Issue	Date

Firm Name and Address

Project Name and Address
Picturedrome
51 Canada Grove
Bognor Regis
PO21 1DW

Project	Foyer	Sheet	1
Date	27.01.2020		
Scale	1:2 On A3		