


NOTES:

- 1. Do not scale this drawing. Use figured dimensions only, except for Planning purposes.
- 2. All dimensions must be checked on site by the contractor prior to commencement of work.
- 3. All construction details are indicative and are to be checked and confirmed on site and any divergence's are to be agreed with the Contract Administrator.

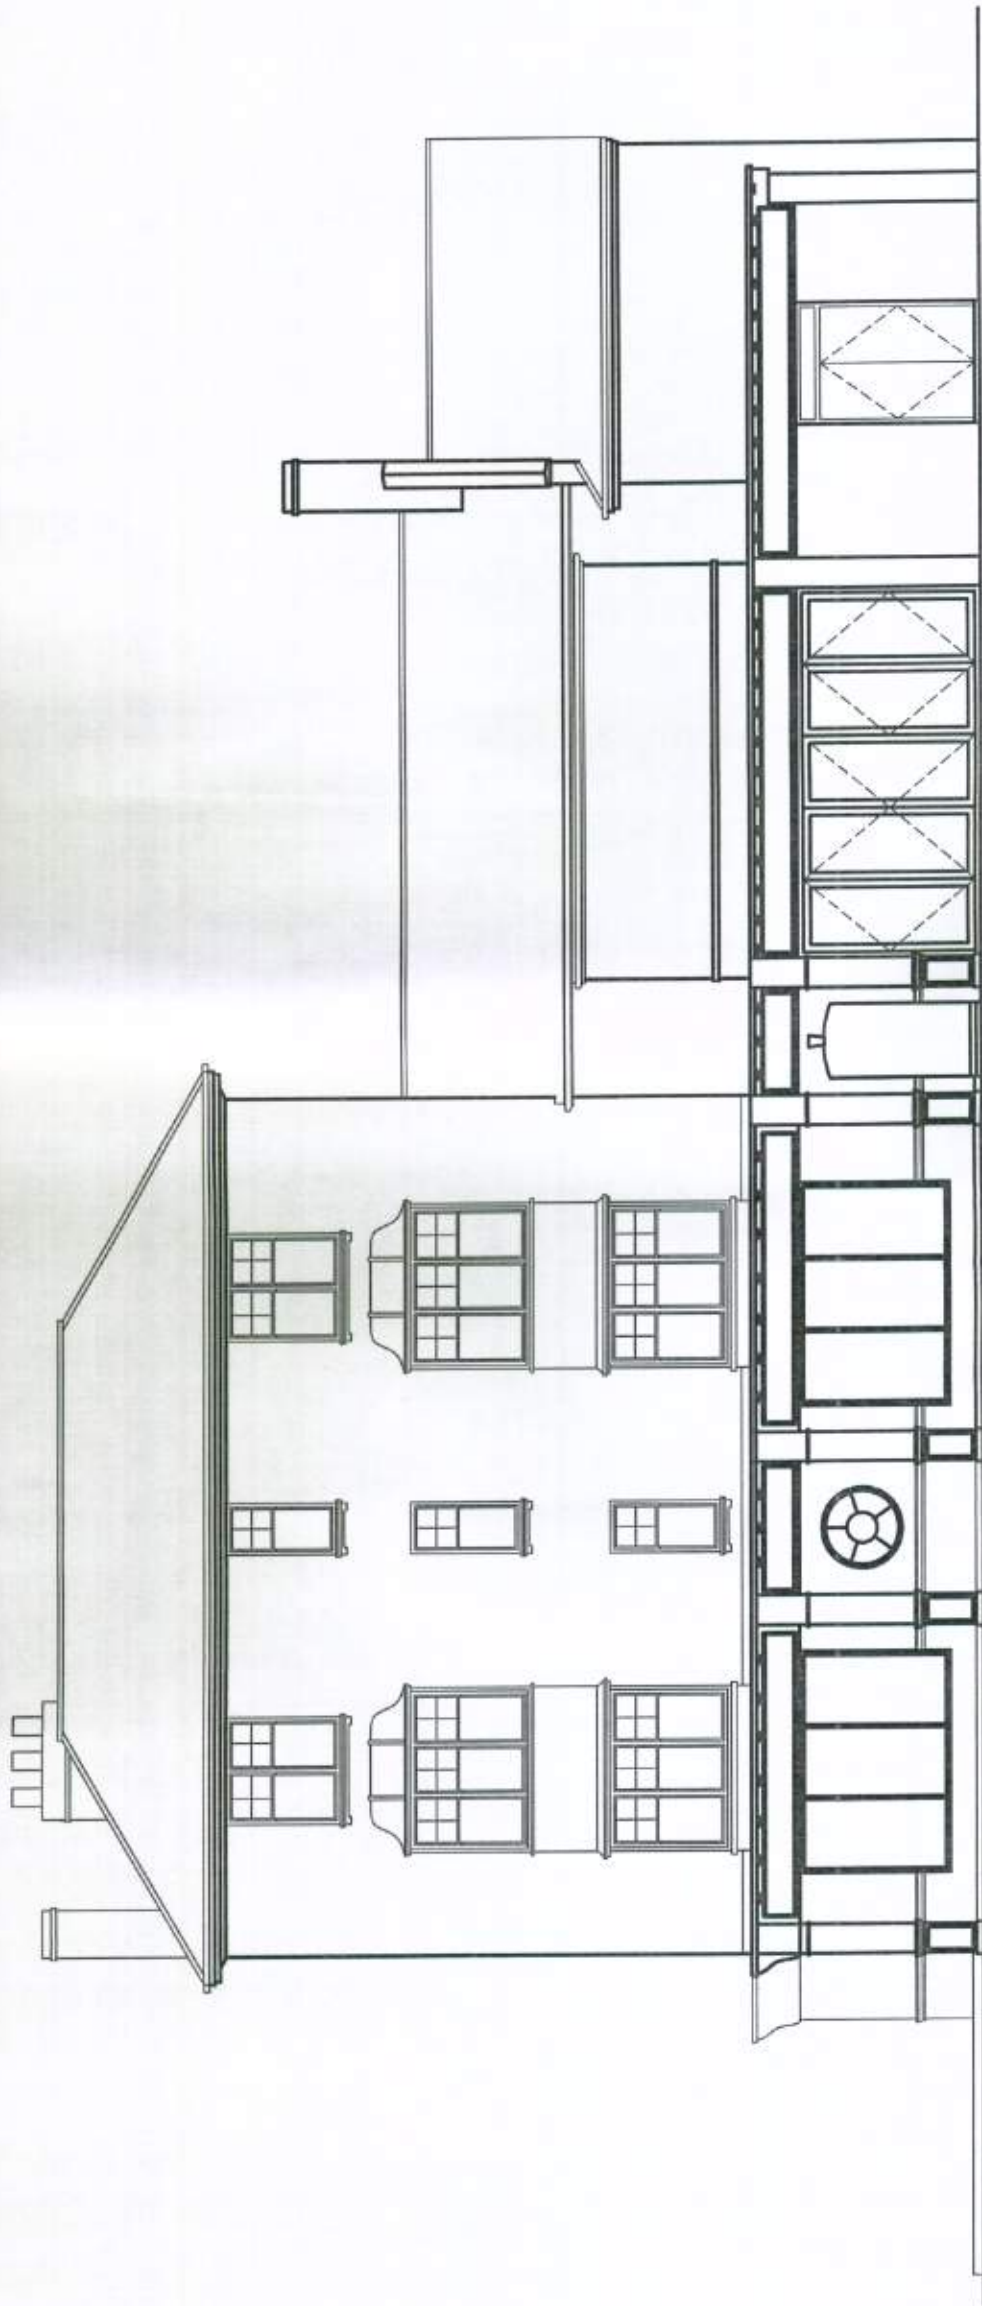

K.E. HILTON AND ASSOCIATES

Chartered Structural Engineers

2 ALBERT CHAMBERS

SUDLEY ROAD

BOGNOR REGIS

WEST SUSSEX

PO21 1EQ

Tel: 01243 865500

Fax: 01243 860489

Mobile: 07968 333140

E-Mail: k_e_hilton@yahoo.co.uk

ELEVATION TO THE ESPLANADE

AS EXISTING

Scale

1:100 @ A3

Date

10/07/11

Drawn By

ACB

Checked

KEH

Drawing Number

4490 / 06

CONVERSION OF EXISTING NIGHT CLUB INTO 2 TOWN HOUSES & 10 APARTMENTS

The Beach, Esplanade, Bognor Regis PO21 1SY