


NOTES:

1. Do not scale this drawing. Use figured dimensions only, except for Planning purposes.
2. All dimensions must be checked on site by the contractor prior to commencement of work.
3. All construction details are indicative and are to be checked and confirmed on site and any divergence's are to be agreed with the Contract Administrator.

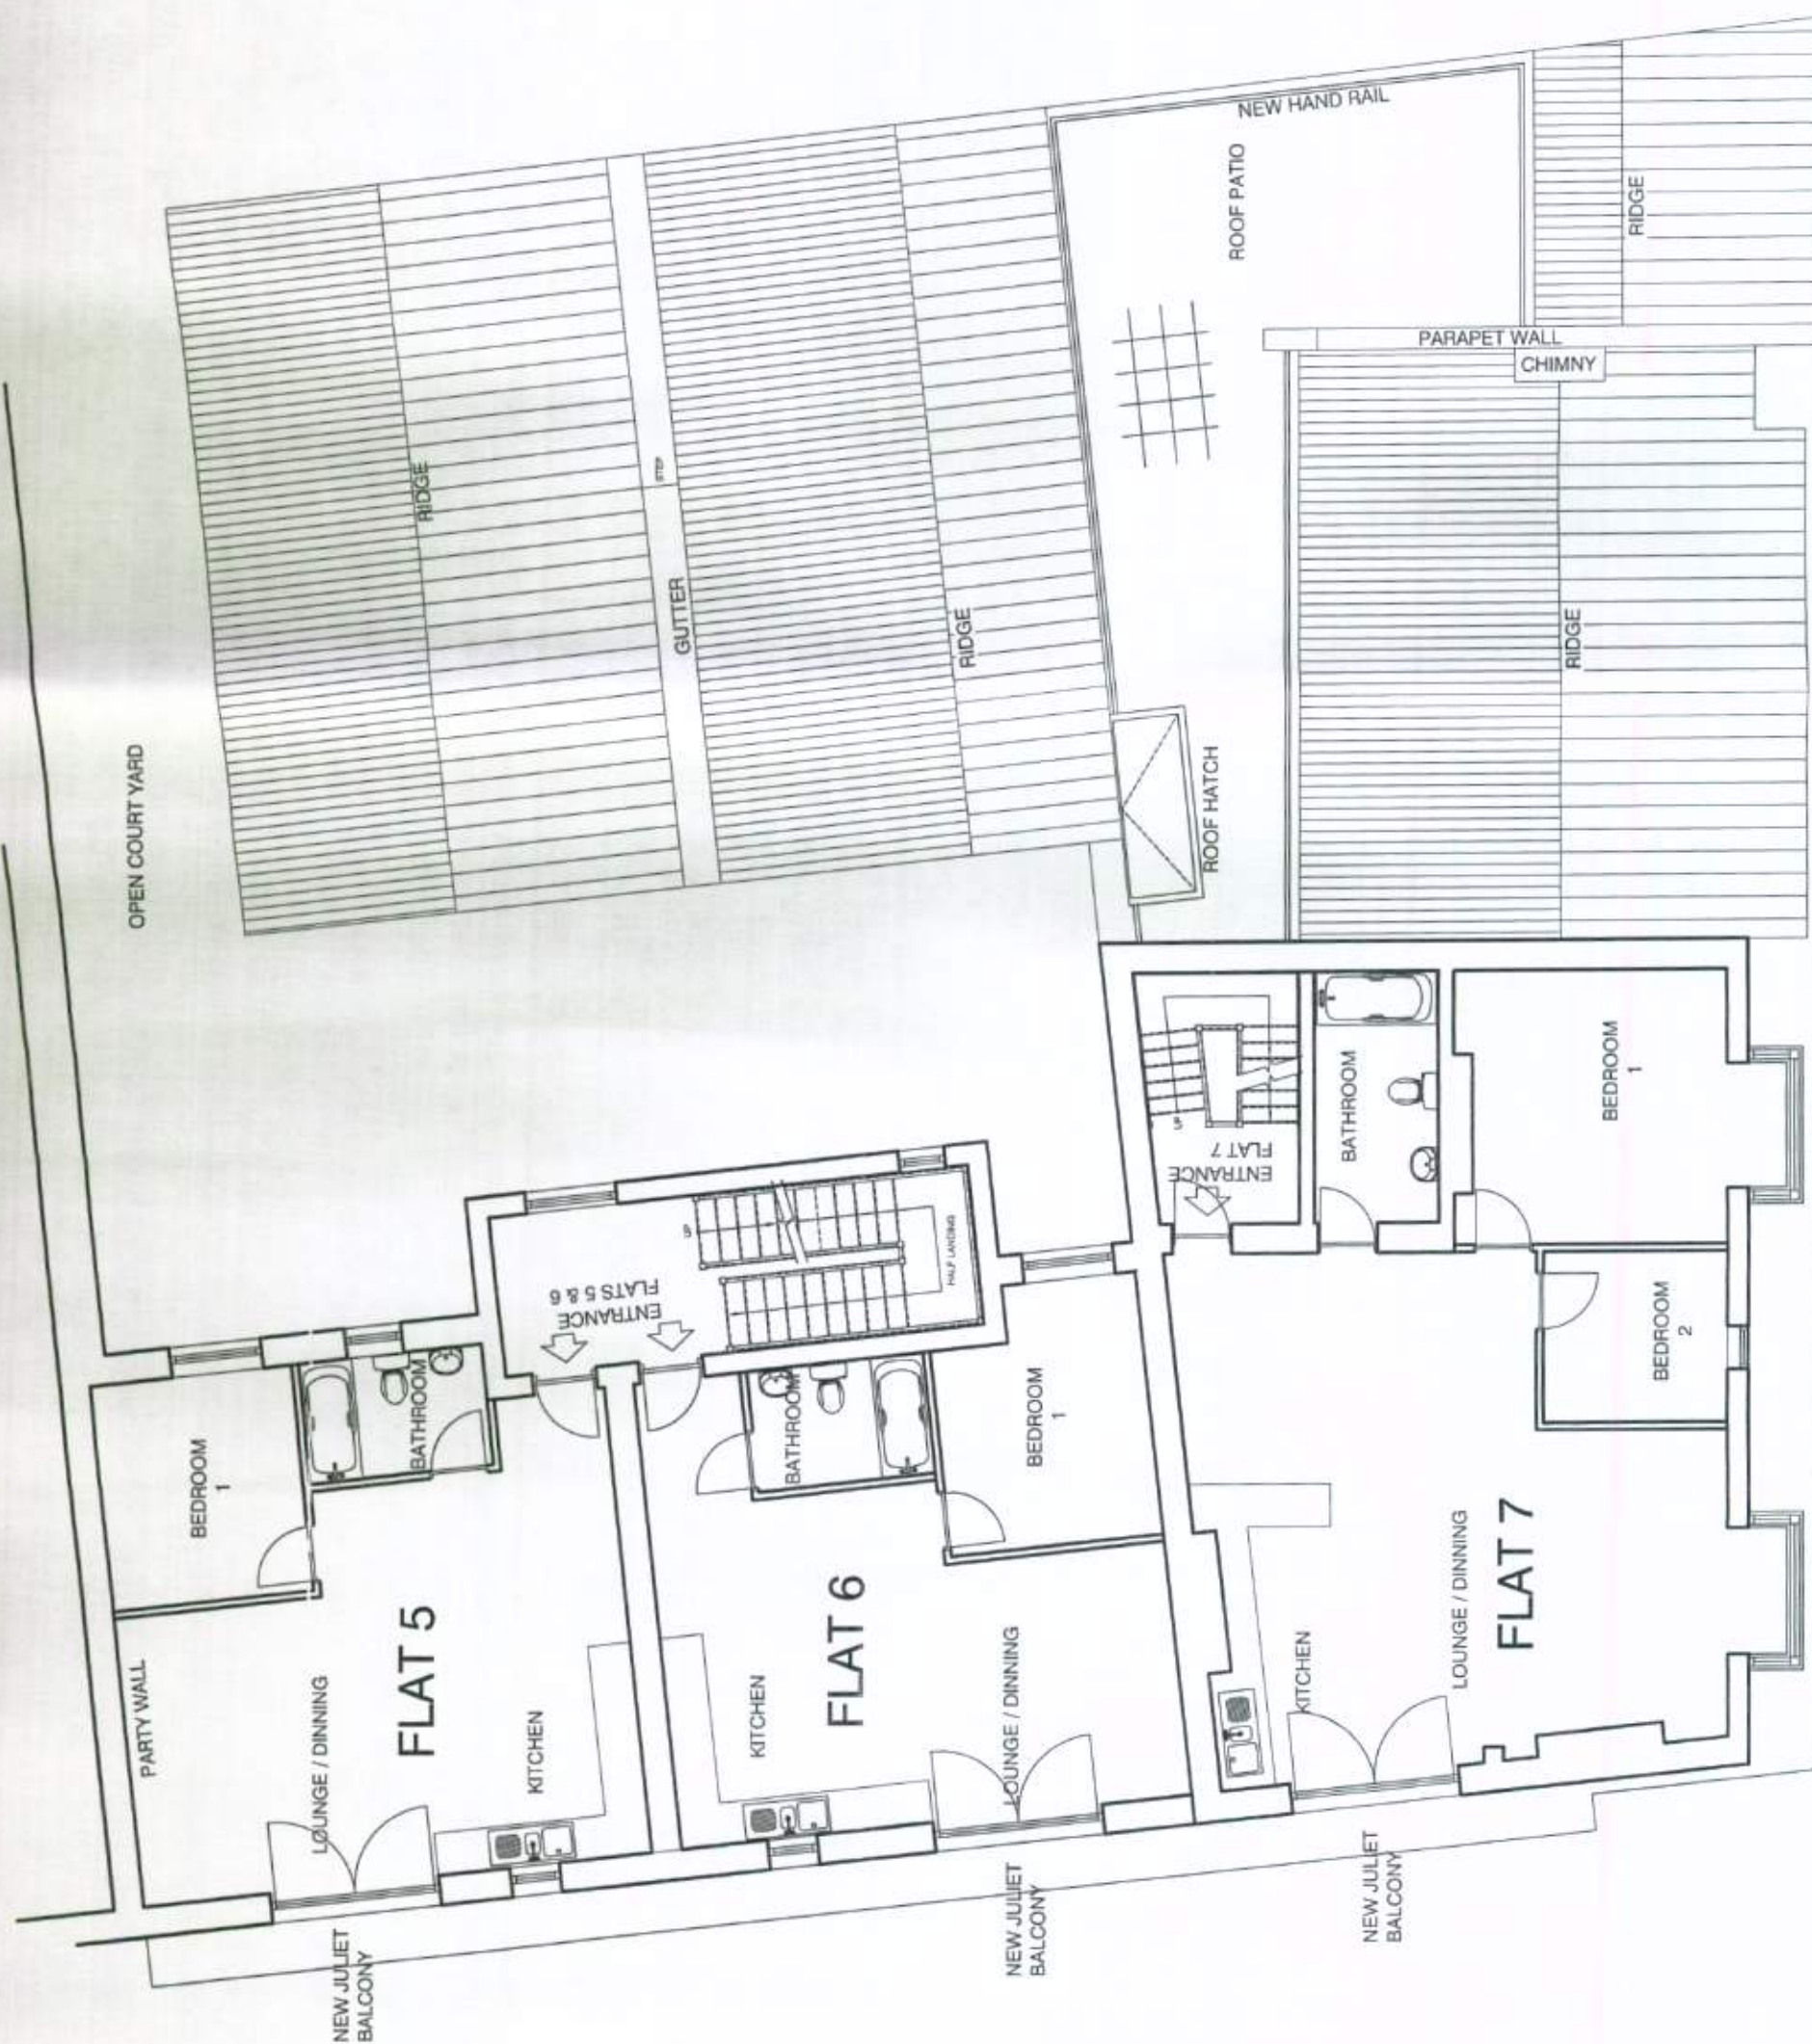

K.E. HILTON AND ASSOCIATES
Chartered Structural Engineers
2 ALBERT CHAMBERS
SUDLEY ROAD
BOGNOR REGIS
WEST SUSSEX
PO21 1EQ
Tel: 01243 865500
Fax: 01243 860489
Mobile: 07968 333140
E-Mail: k_e_hilton@yahoo.co.uk

SECOND FLOOR AS PROPOSED			
Scale	1:100 @ A3	Drawn By	ACB
Date	10/07/11	Checked	KEH
Drawing Number		4490 / 12	

CONVERSION OF EXISTING NIGHT CLUB INTO 2 TOWN HOUSES & 10 APARTMENTS

The Beach, Esplanade, Bognor Regis PO21 1SY