

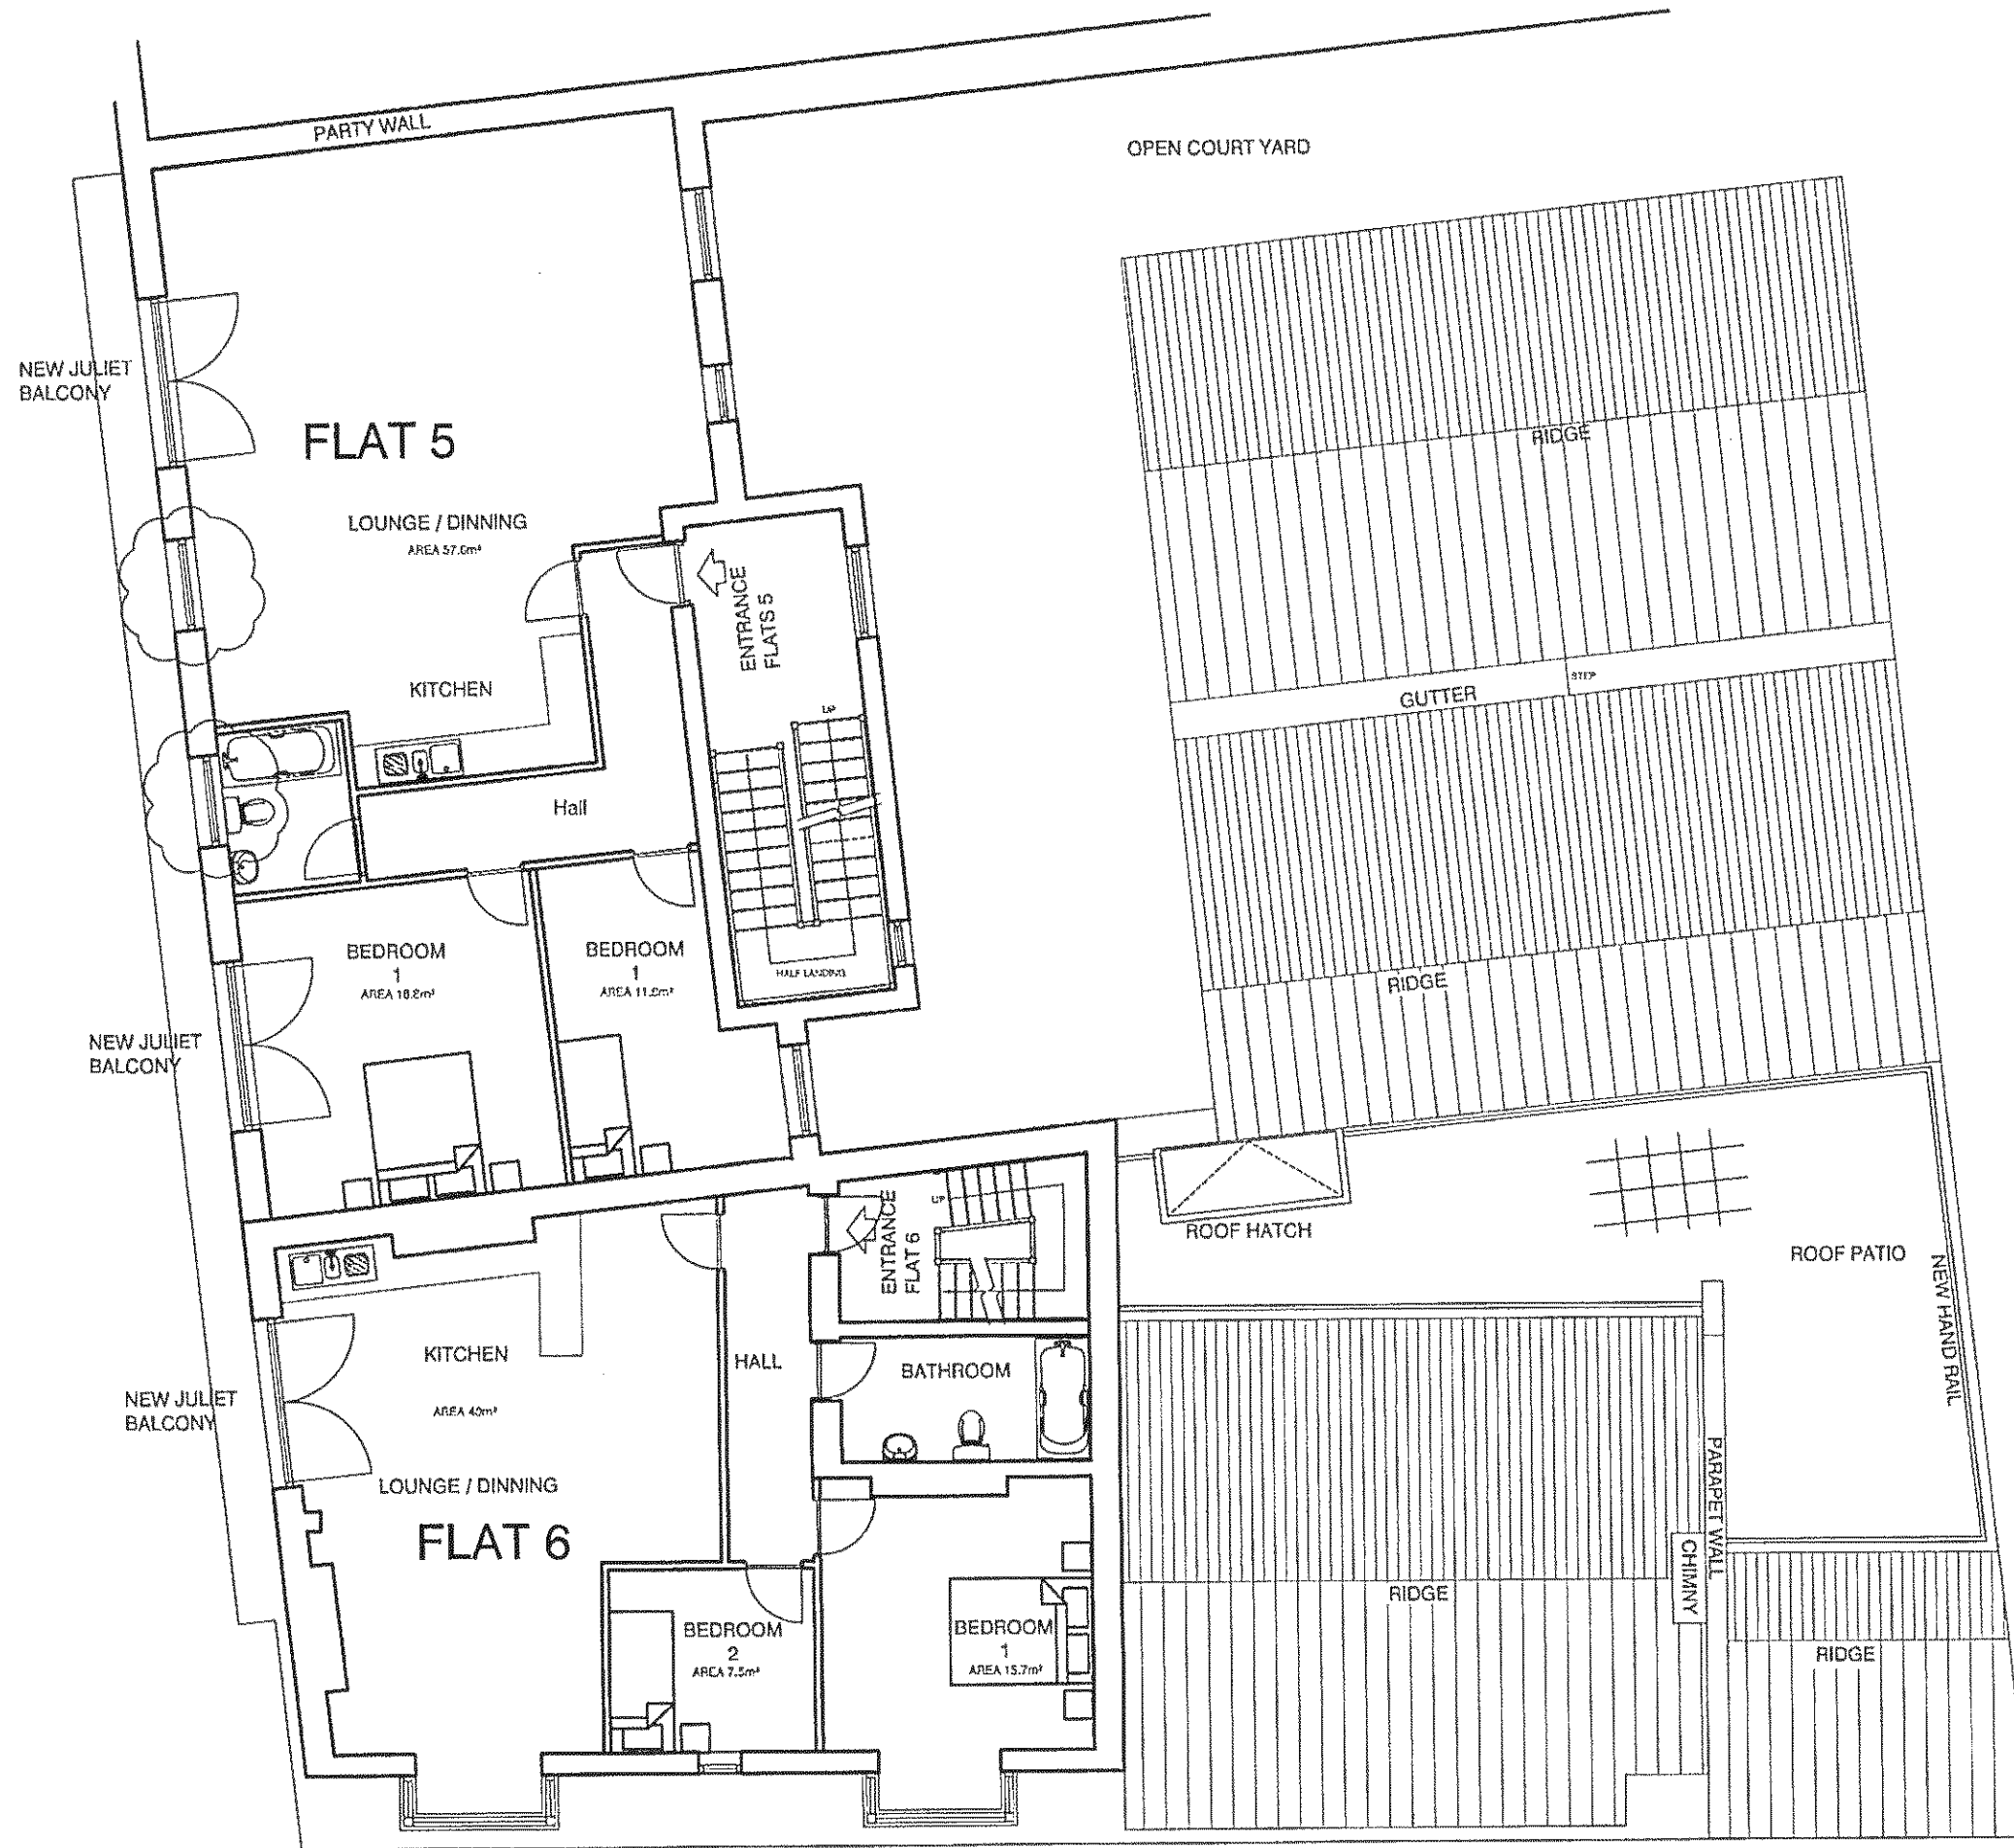


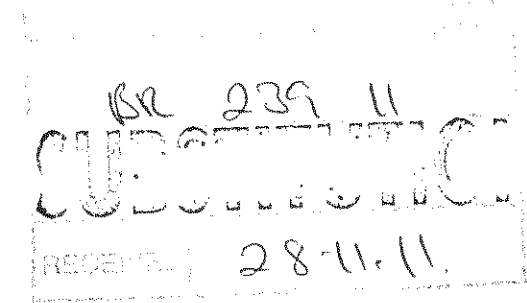

NOTES:

1. Do not scale this drawing. Use figured dimensions only, except for Planning purposes.
2. All dimensions must be checked on site by the contractor prior to commencement of work.
3. All construction details are indicative and are to be checked and confirmed on site and any divergence's are to be agreed with the Contract Administrator.

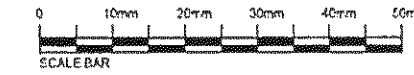

- V 22/11/11 JULIET BALCONY & DOOR REVISED, CENTRAL WARDEN'S ENLARGED
- A 10/11/11 INTERNAL LAYOUT REVISED FLATS RENUMBERED, TILE ALIGNED

K.E. HILTON AND ASSOCIATES
Chartered Structural Engineers

2 ALBERT CHAMBERS Tel: 01243 865500
SUDLEY ROAD Fax: 01243 860489
BOGNOR REGIS Mobile: 07968 333140
WEST SUSSEX
PO21 1EQ E-Mail: k_e_hilton@yahoo.co.uk

SECOND FLOOR
AS PROPOSED

Scale 1:100 @ A3 Drawn By ACB
Date 10/07/11 Checked KEH

Drawing Number 4490 / 12



CONVERSION OF EXISTING NIGHT CLUB INTO 2 TOWN HOUSES & 8 APARTMENTS
The Beach, Esplanade, Bognor Regis PO21 1SY